

Civil and Geotechnical Engineering Services

Robin Hill Farm Clay Lane Fishbourne
CHICHESTER West Sussex PO18 8AB
Phone/Fax 01243 575073


FIGURE REF: Figure 4 (Rev01)

PREPARED: AJHT

CHECKED: AJHT

DATE: Aug 2017

HOLE LOCATIONS SHOWN ARE INDICATIVE ONLY UNLESS DIMENSIONED

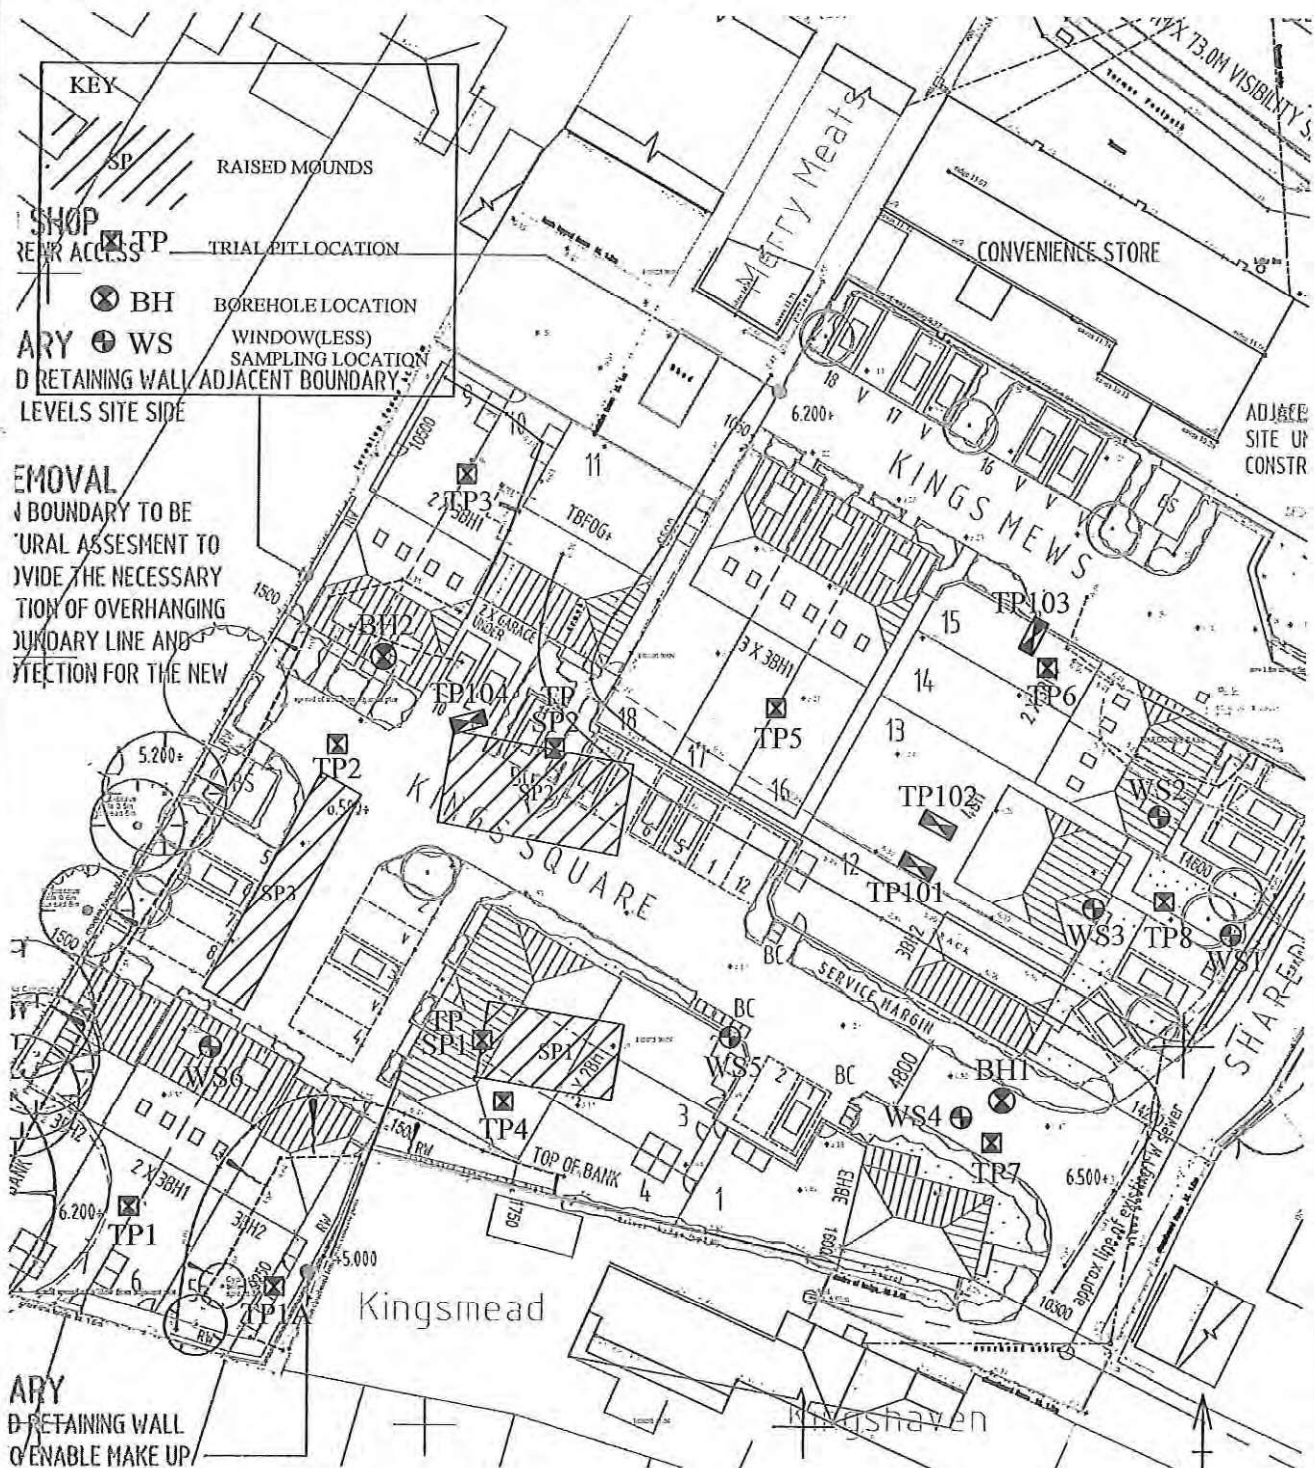

AT KINGS CLOSE YAPTON - COMBINED SITE (Approx. North)
(Not to Scale)

BASED ON TOPOGRAPHIC SURVEY BY ACAD MAPPING LTD DATED NOV 2014