

# Ground Management Ltd

Civil and Geotechnical Engineering Services

Robin Hill Farm Clay Lane Fishbourne  
Chichester West Sussex PO18 8AB  
Phone/Fax 01243 575073

PROJECT NO: G6308

FIGURE REF: Figure 4

PROJECT: Land at Kings Close Yapton

PREPARED: AJHT


SECTION: Land Quality Assessment

CHECKED: AJHT

TITLE: Exploratory Hole Location Plan

DATE: Mar 2017

HOLE LOCATIONS SHOWN ARE INDICATIVE ONLY UNLESS DIMENSIONED

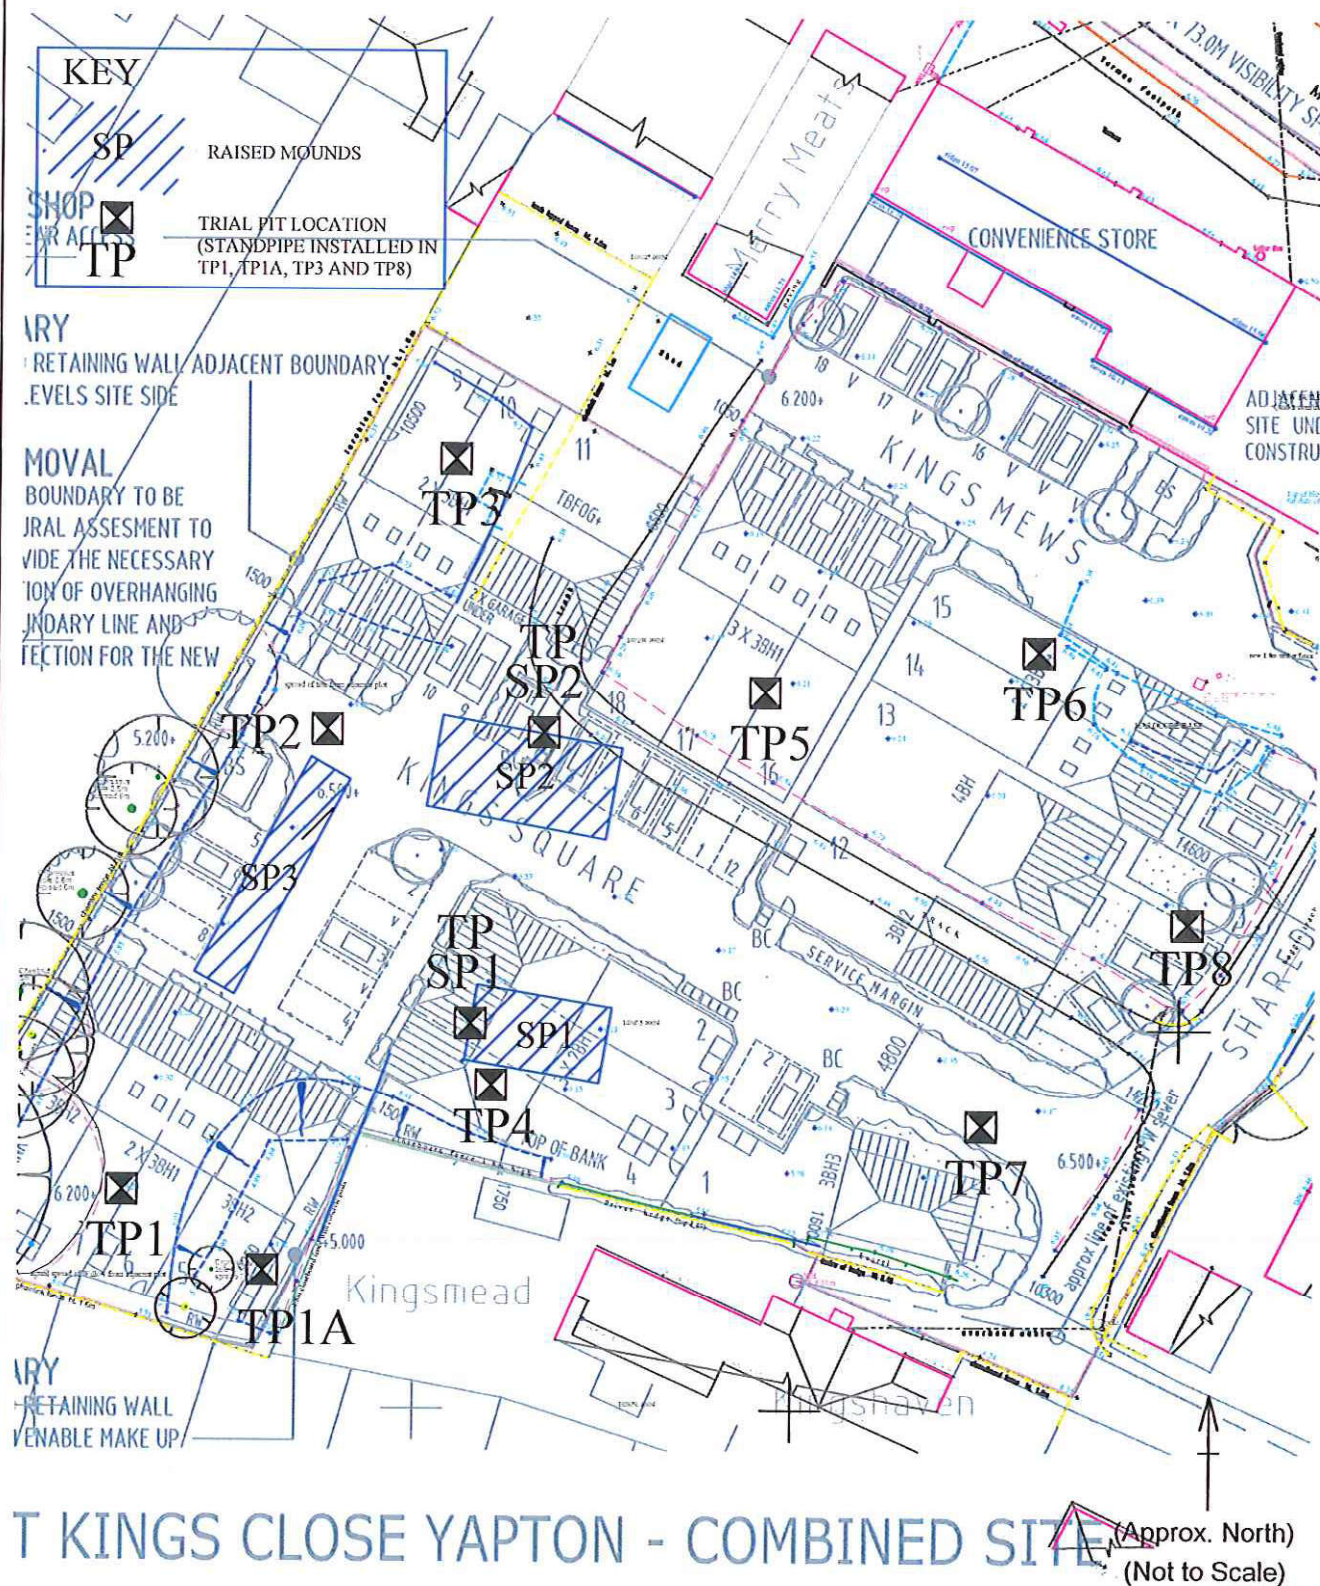

BASED ON TOPOGRAPHIC SURVEY BY ACAD MAPPING LTD DATED NOV 2014