




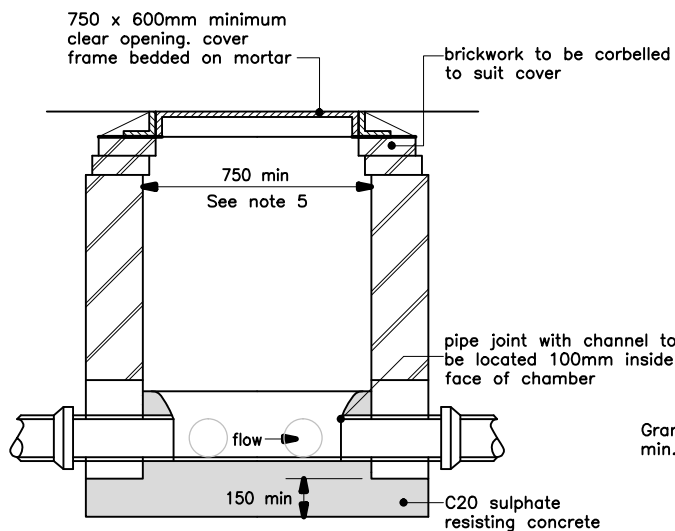

Section

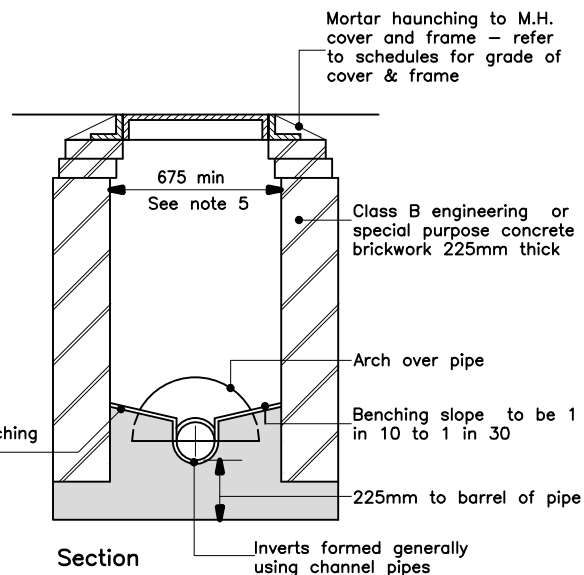

Section

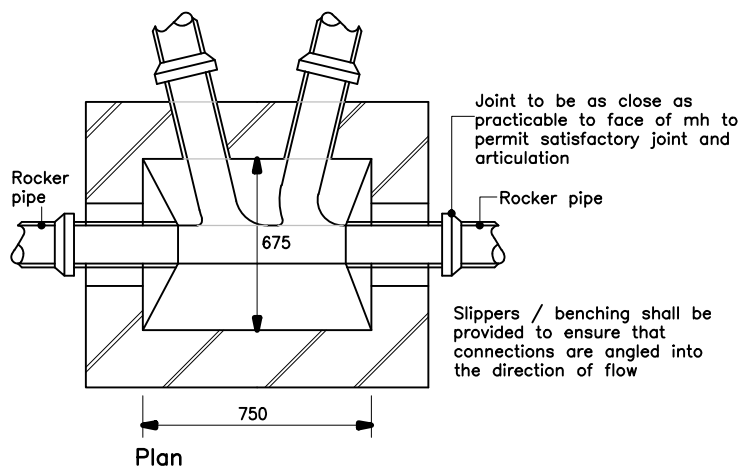

Notes

1. All dimensions are in millimetres.
2. Not used.
3. Rocker pipe lengths:—

Pipe dia. (mm)	Rocker pipe length
150–600	0.60m

4. The use of precast rectangular concrete manhole units with 150mm C20 sulphate resisting concrete surround is permitted.
5. Chamber sizes shall be in accordance with table below:—

Dia. of largest pipe in mh (mm)	Length x width (mm)
≤150	750 x 675
225	1200 x 675
300	1200 x 750
greater than 300	1800 x (dn+450)

6. Minimum clear opening size:—

Dia. of largest pipe in m.h. (mm)	Length & width (mm)
≤150mm	750 x 675*
≥225mm	1200 x 675*

* cover sizes may be reduced where noted on site specific drawings.

B PLAN DETAIL UPDATED TO SHOW LATERAL CONNECTIONS. PF-19-06-09
A COVER SIZE REDUCED. PF-21-07-04

REV DESCRIPTION DATE

Archibald Shaw 

Consulting Civil & Structural Engineers
One Little London Chichester West Sussex PO19 1PP
Telephone: 01243 786471 Facsimile: 01243 779346
mail@archibaldshaw.co.uk www.archibaldshaw.co.uk

PROJECT
Standard Detail
Private Manhole - Type P2
Depth to Soffit less than 1.50m

DRAWN BY PEF CHECKED BY VC DESIGNED BY VC

SCALE N.T.S. DATE MAY.02

STD NO. STD.01.22 REVISION A