




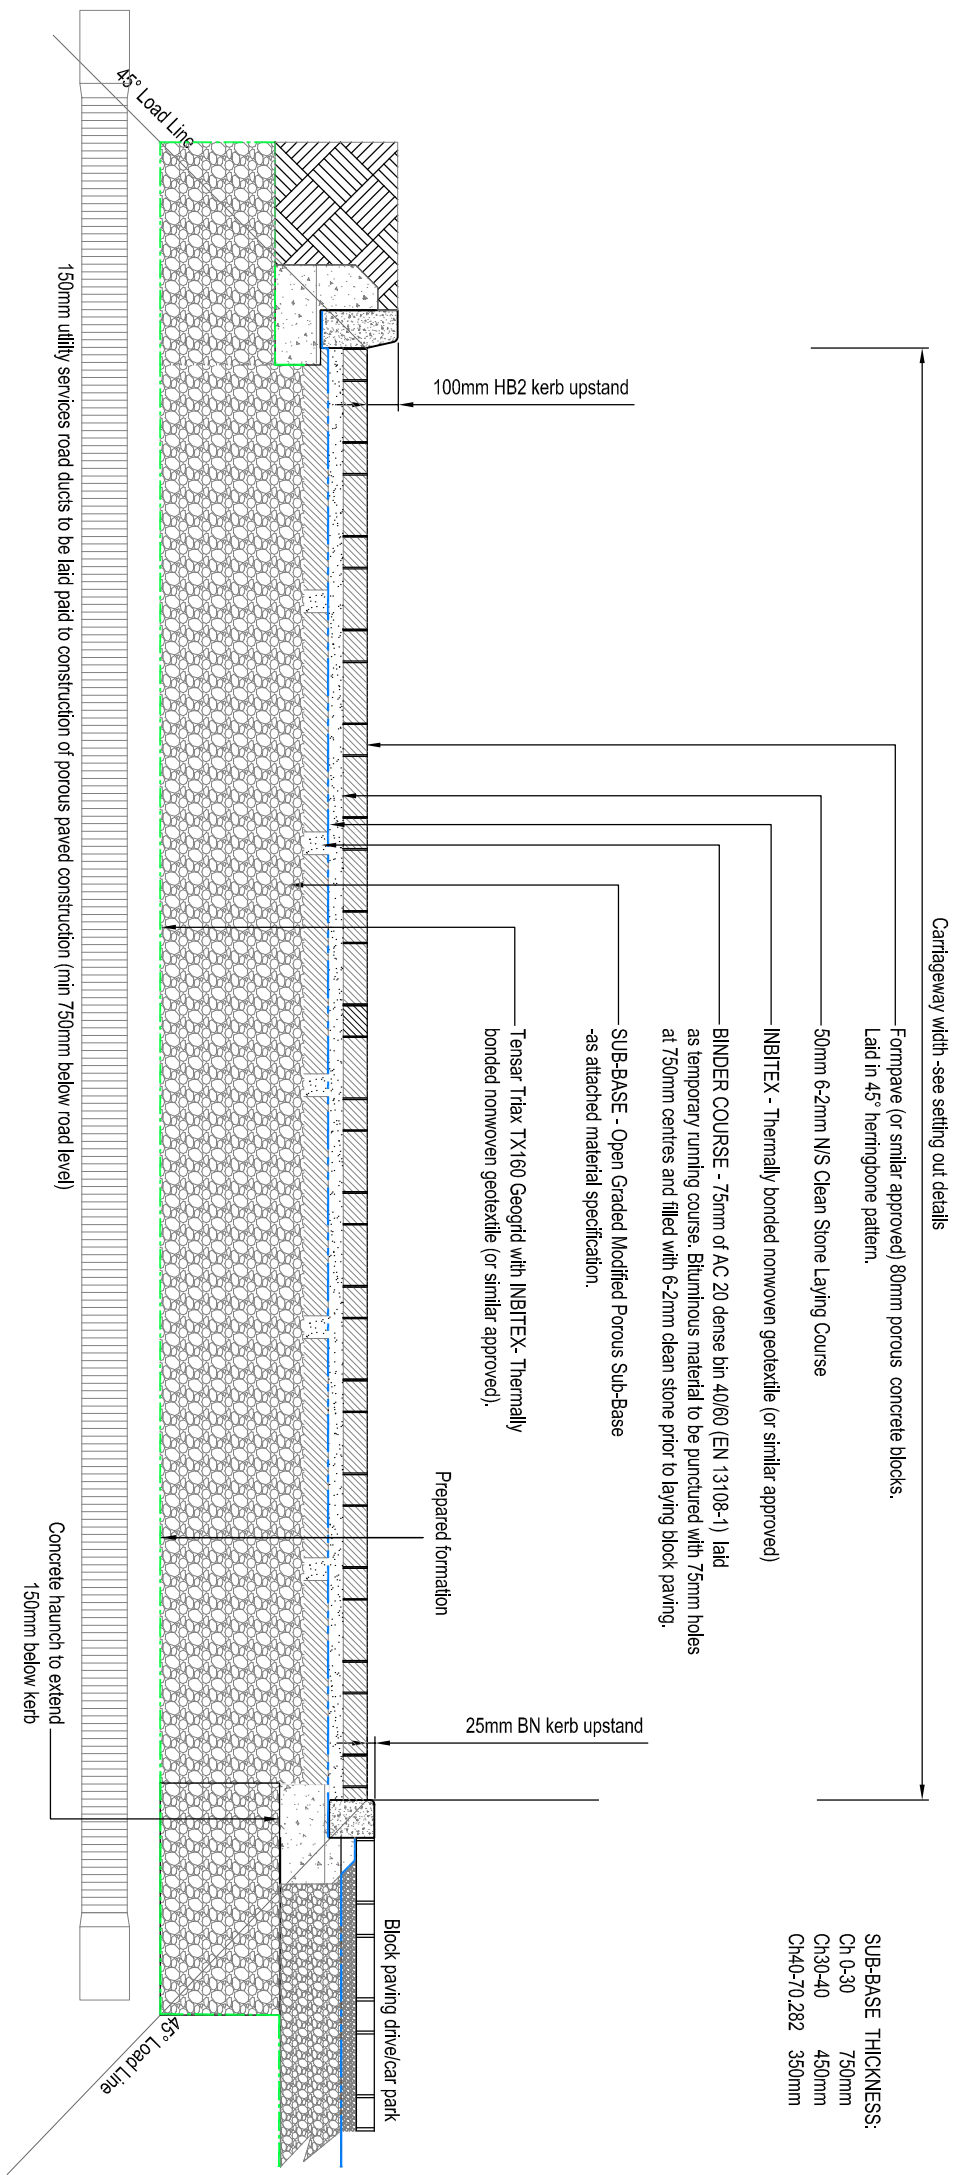

Section Through Permeable Block Paved Access
Court- Road Type 1 Scale 1:25

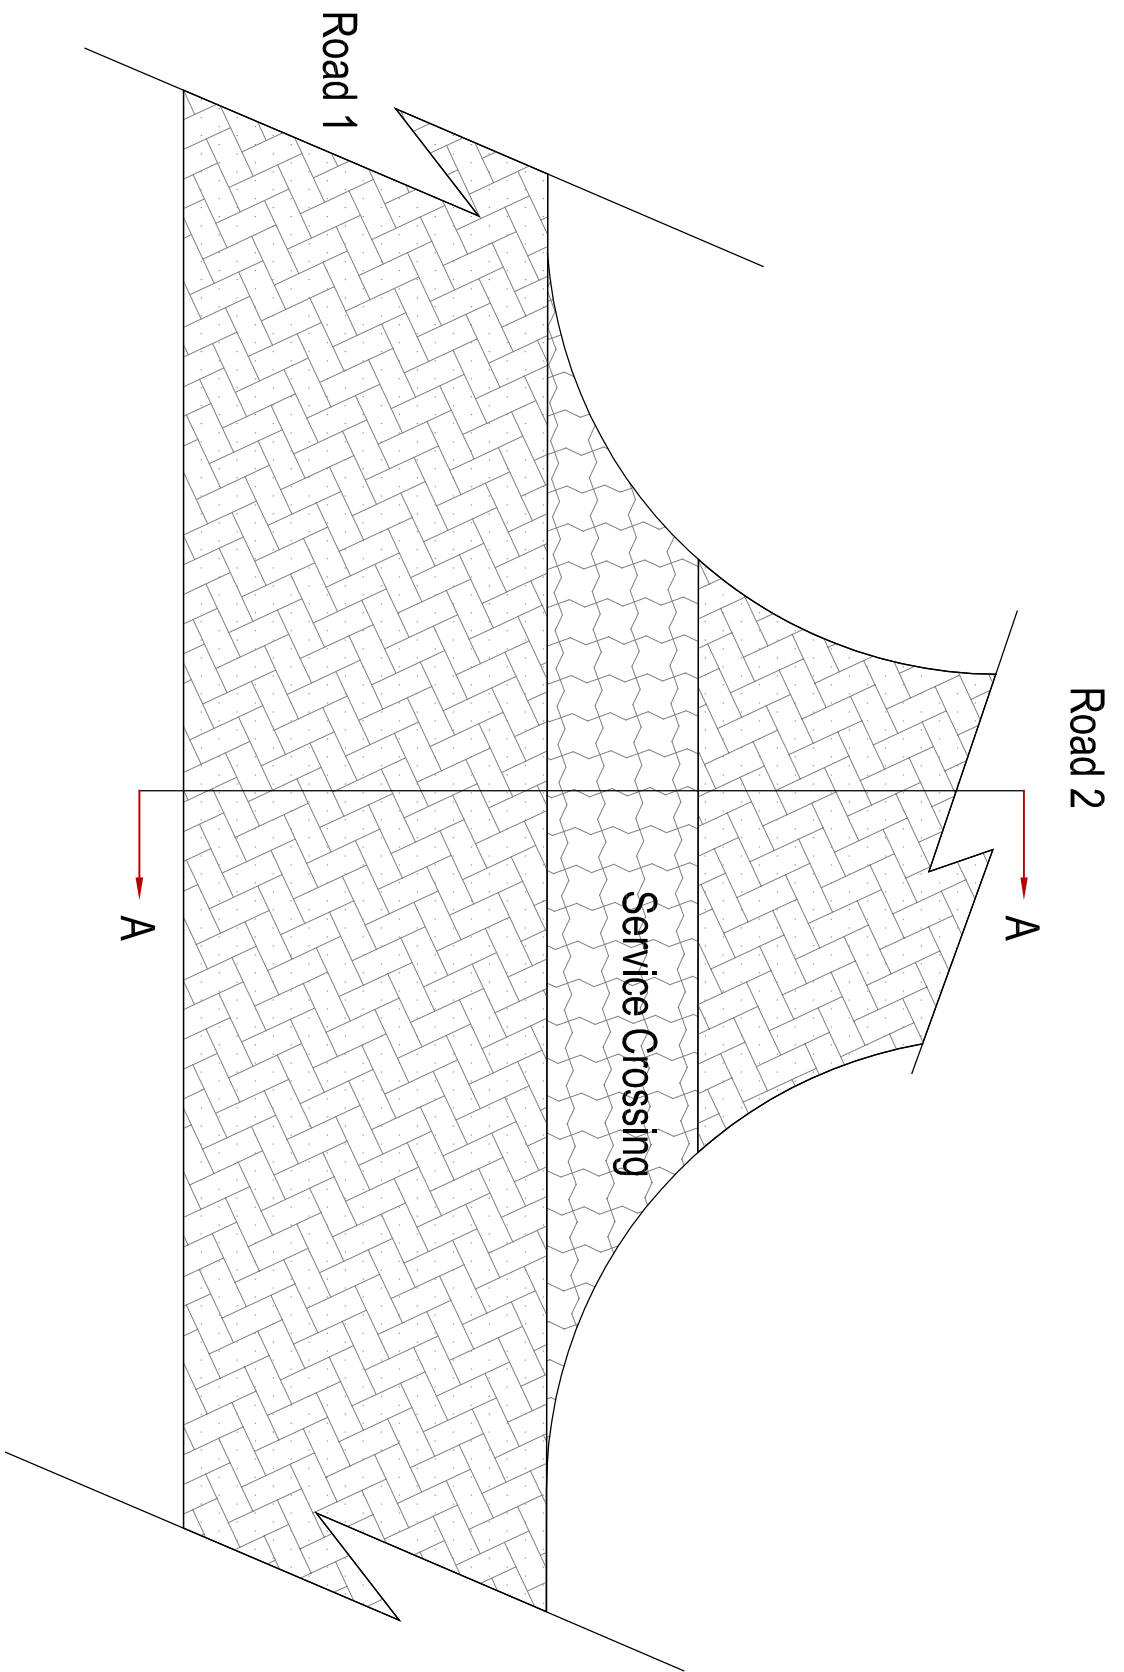


Impermeable Block Paved Service
Route- Scale 1:100

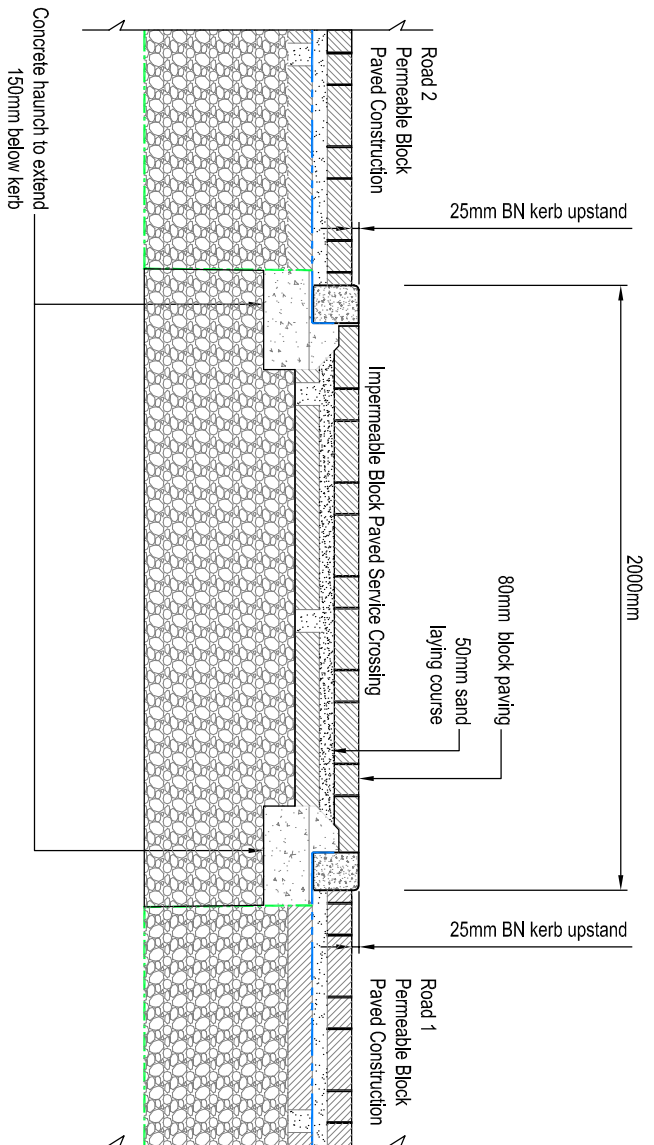


Impermeable Block Paved Service
Route- Scale 1:25


Section A-A

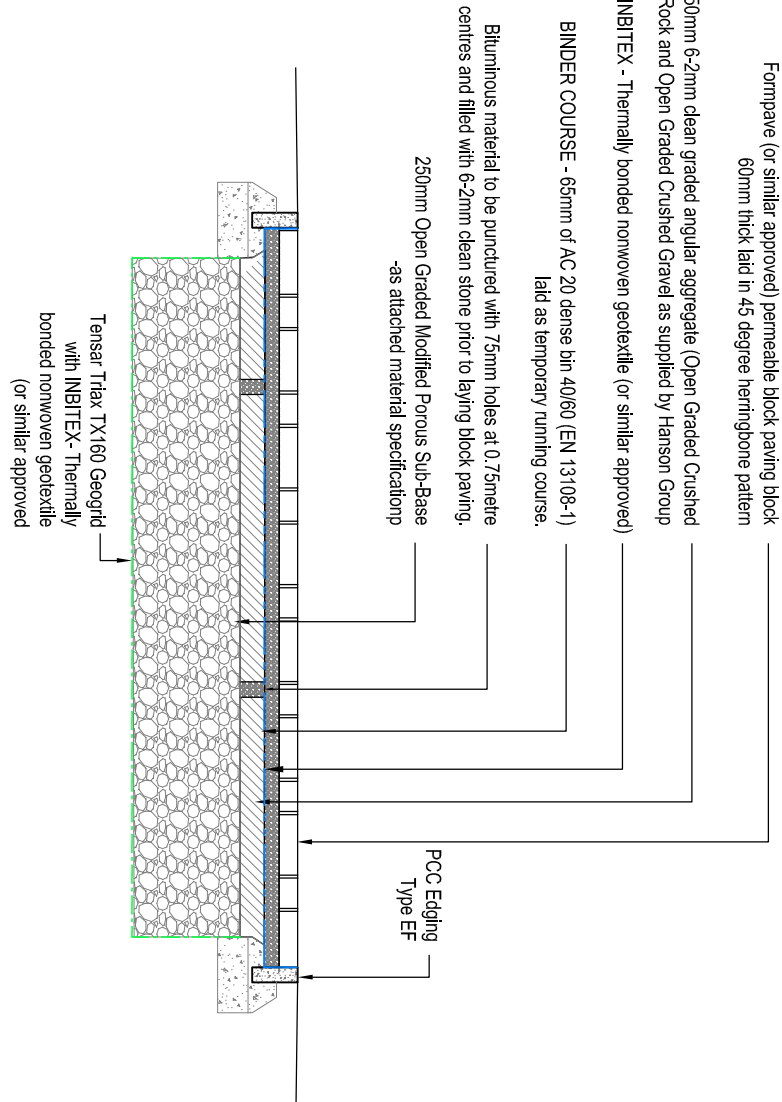

Section Through Permeable Block Paved Drive
- Road Type 2 Scale 1:25

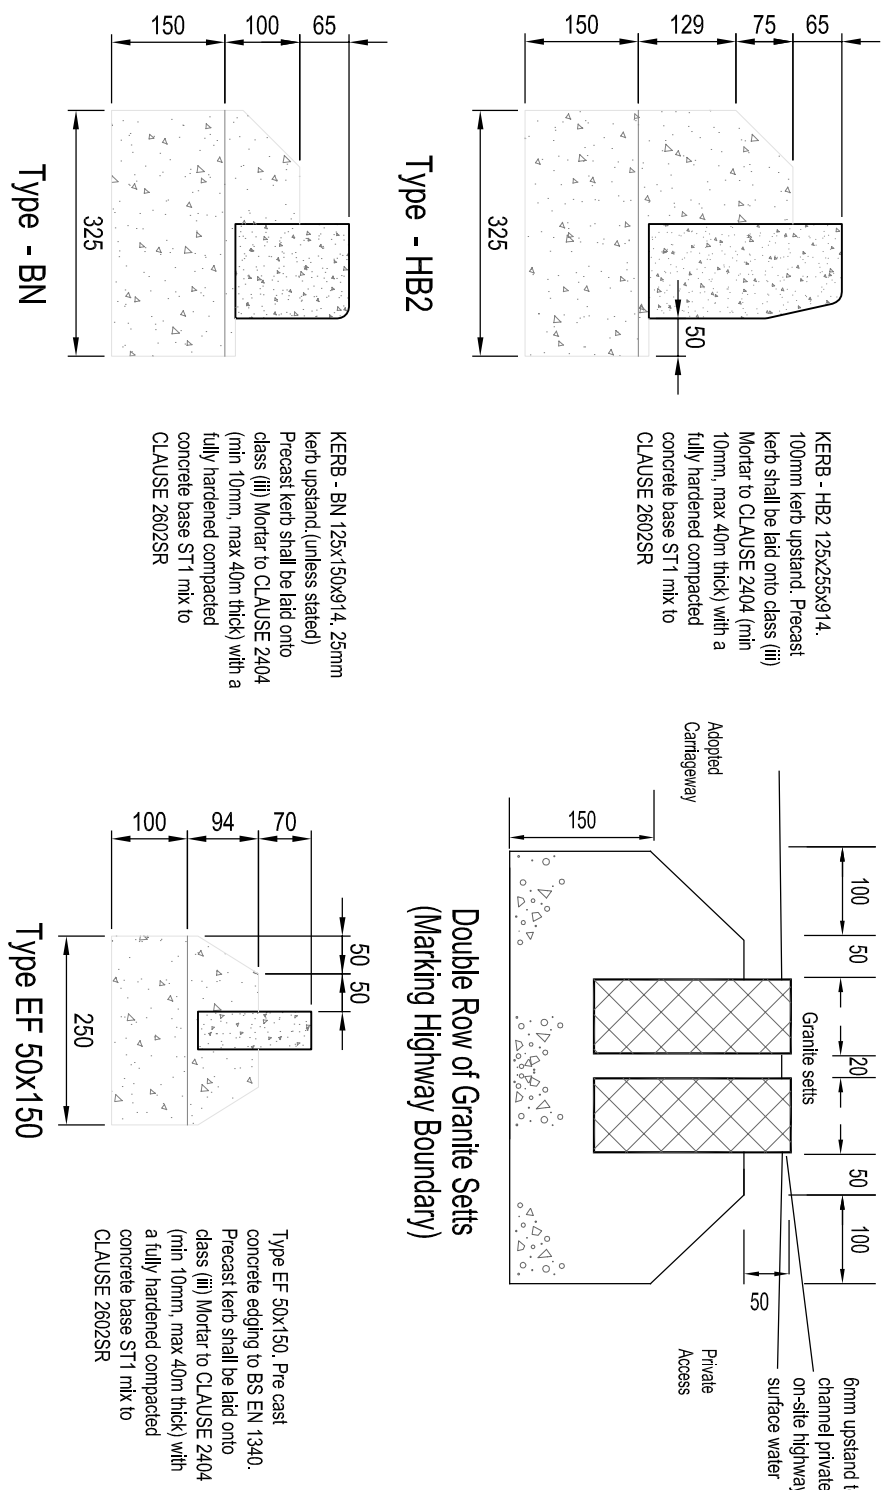

Kerb Details - Scale 1:10

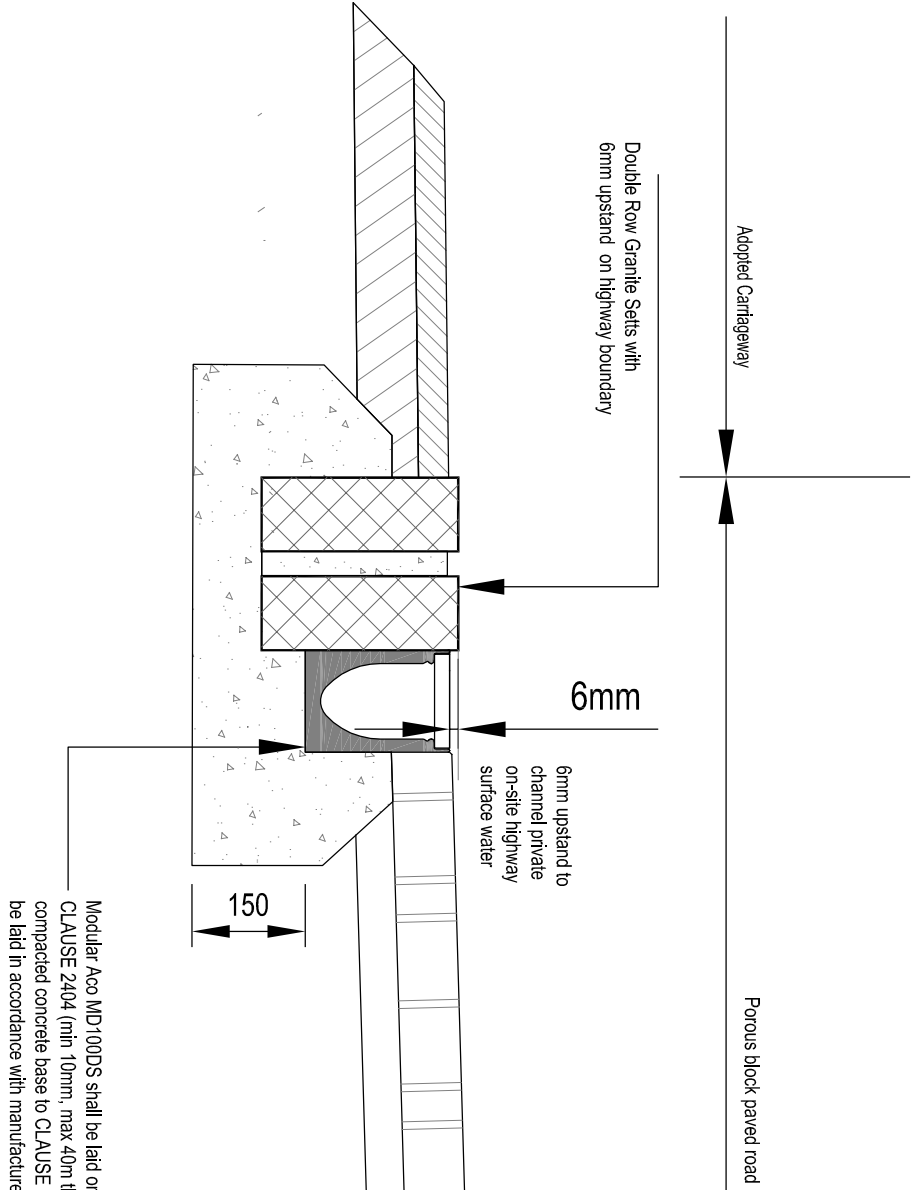


ACO Drain Details - Scale 1:10

Make-up to ACO DRAIN shall be laid out class B1 Mortar to CLAUSE 24/4 (min 10mm, max 40mm thick) with concrete base ST1 mix to CLAUSE 26/25/28. ACO Channel to be built in accordance with manufacturers details and specification.

Rev	Issue	Date	Scale	Notes
B	10.12.18	ACO drain and impermeable service crossing added		KN
A	27.05.18	FRG Issue		KN

PRELIMINARY

Project
ORCHARD BUSINESS PARK
NORTH END ROAD, YAPTON

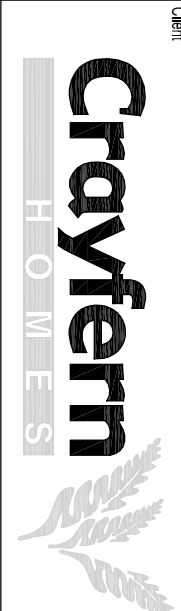

ESCHER · SILVERMAN
Civil & Structural Consulting Engineers
Boulogne, A3 Omega Park, Elexton Way, Chalfont St Giles, Bucks HP8 4SE
Tel: 01292 8627 8659 Email: info@eschersilverman.co.uk
www.eschersilverman.co.uk

Engineering Details

Standard Construction Details

Detail No	Scale	Page No	Date
ES1601	1:25	11	05.18
ES1601	50:1-01		B