




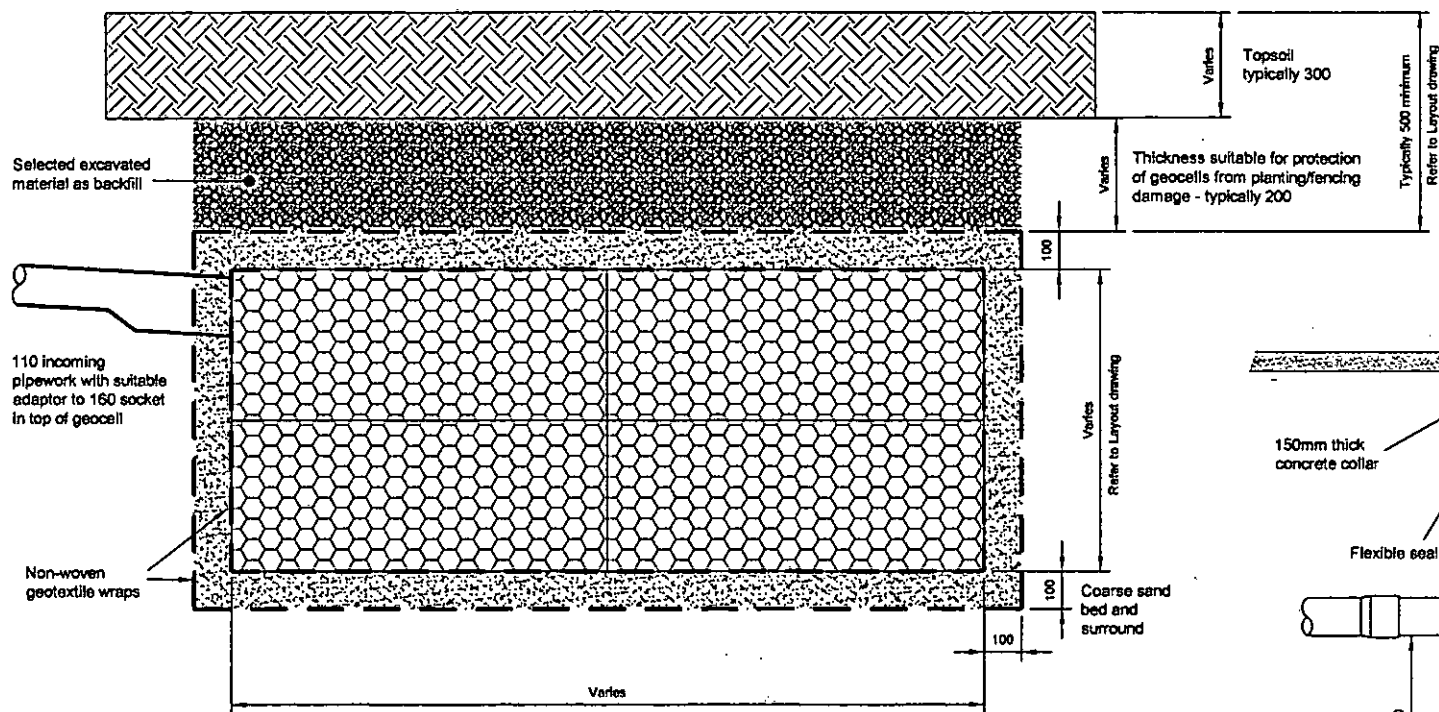

Typical Geocellular soakaway Unit
(for use in soft landscaped areas)
Scale 1:20

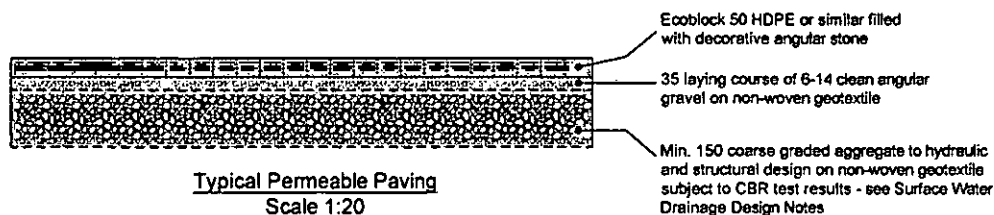

Typical Permeable Paving
Scale 1:20

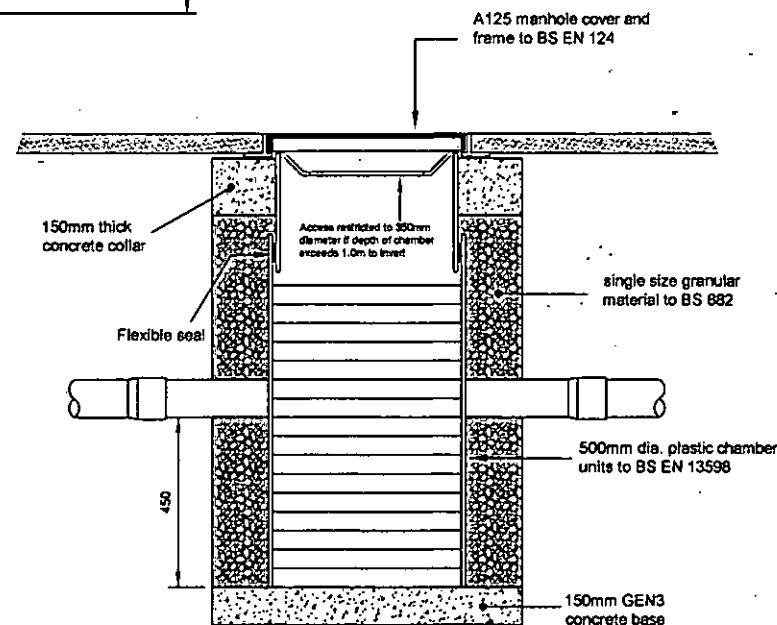

Typical Silt Trap Inspection Chamber Detail
(for use in landscaped areas and footways)
Scale 1:20

						Client Mr M Hopkins			Title Construction Details			Robert Clark Associates Ltd Chartered Civil Engineers Willow Cottage, Herne Lane Rustington, West Sussex BN16 3EE Tel: 01903 778945 e: rca-ltd@talktalk.net		
						Project Land at Mill View Road, Yapton								
						Notes								
-	Original	PC		RTFC	14.6.18				Scale 1:20	At original A4	© Robert Clark Associates Ltd			
Rev.	Description	App.	Chk.	Dm.	Date				Drawing Number	1795/D5.1	Revision	-		