




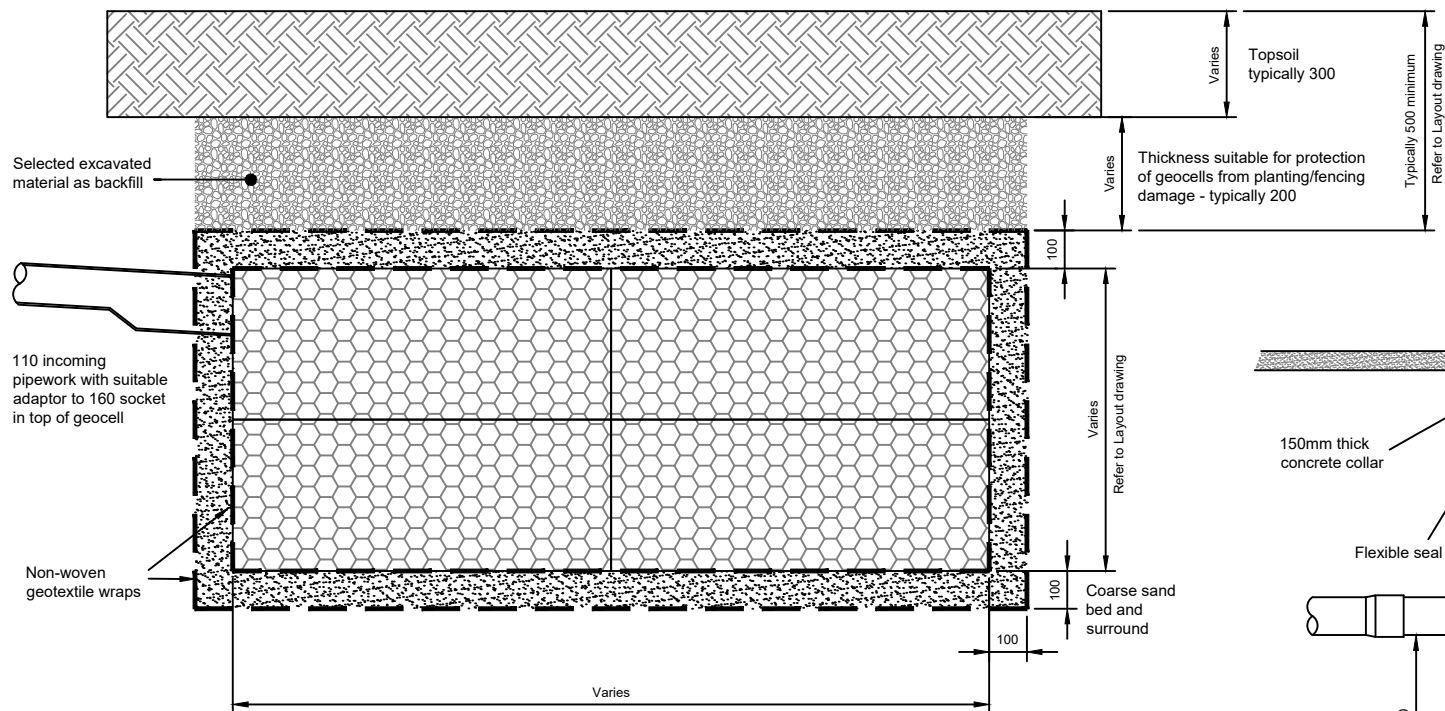


Typical Geocellular soakaway Unit
(for use in soft landscaped areas)
Scale 1:20

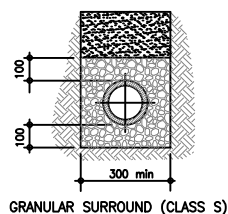

To be used where cover to crown of pipe is greater than 350mm under private soft landscaped areas and greater than 600mm under drives. Concrete bed and surround to be used elsewhere

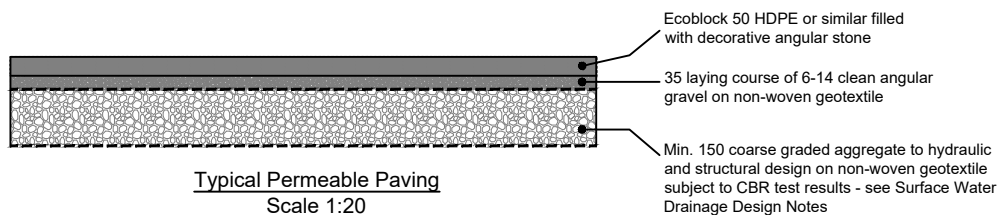

Typical Permeable Paving
Scale 1:20

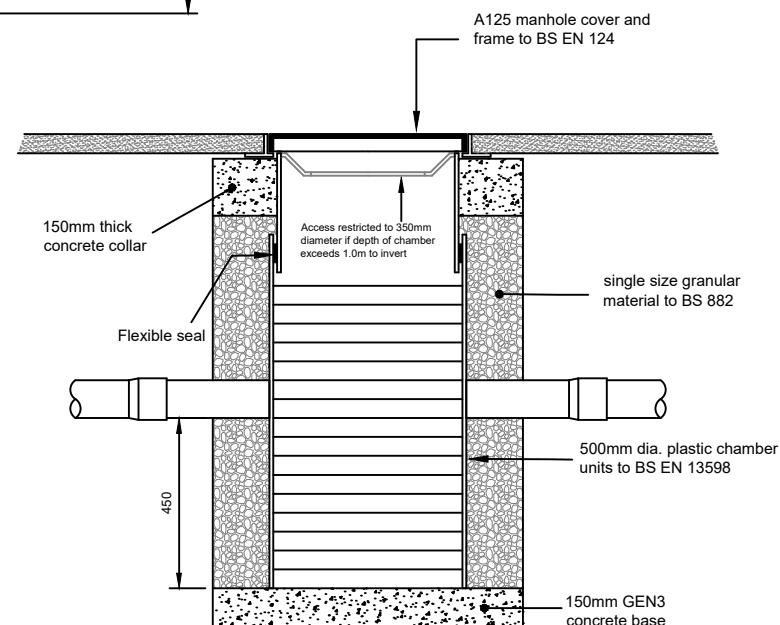

Typical Silt Trap Inspection Chamber Detail
(for use in landscaped areas and footways)
Scale 1:20

						Client	Mr M Hopkins	Title			Construction Details		Robert Clark Associates Ltd Chartered Civil Engineers Willow Cottage, Herne Lane Rustington, West Sussex BN16 3EE Tel: 01903 778945 e: rca-ltd@talktalk.net			
						Project	Land at Mill View Road, Yapton									
						Notes										
-	Original	PC		RTFC	26.3.20				Scale	As shown	At original	A4				© Robert Clark Associates Ltd
Rev.	Description	App.	Chk.	Dm.	Date				Drawing Number	1795/D5.2		Revision				-