


Project
37_BRIARS_CLOSE
BN18_OES
Description
PROPOSED_SIDE_ELEVATION-1

Rev	Description	Date
-----	-------------	------

Please note scale below

Notes

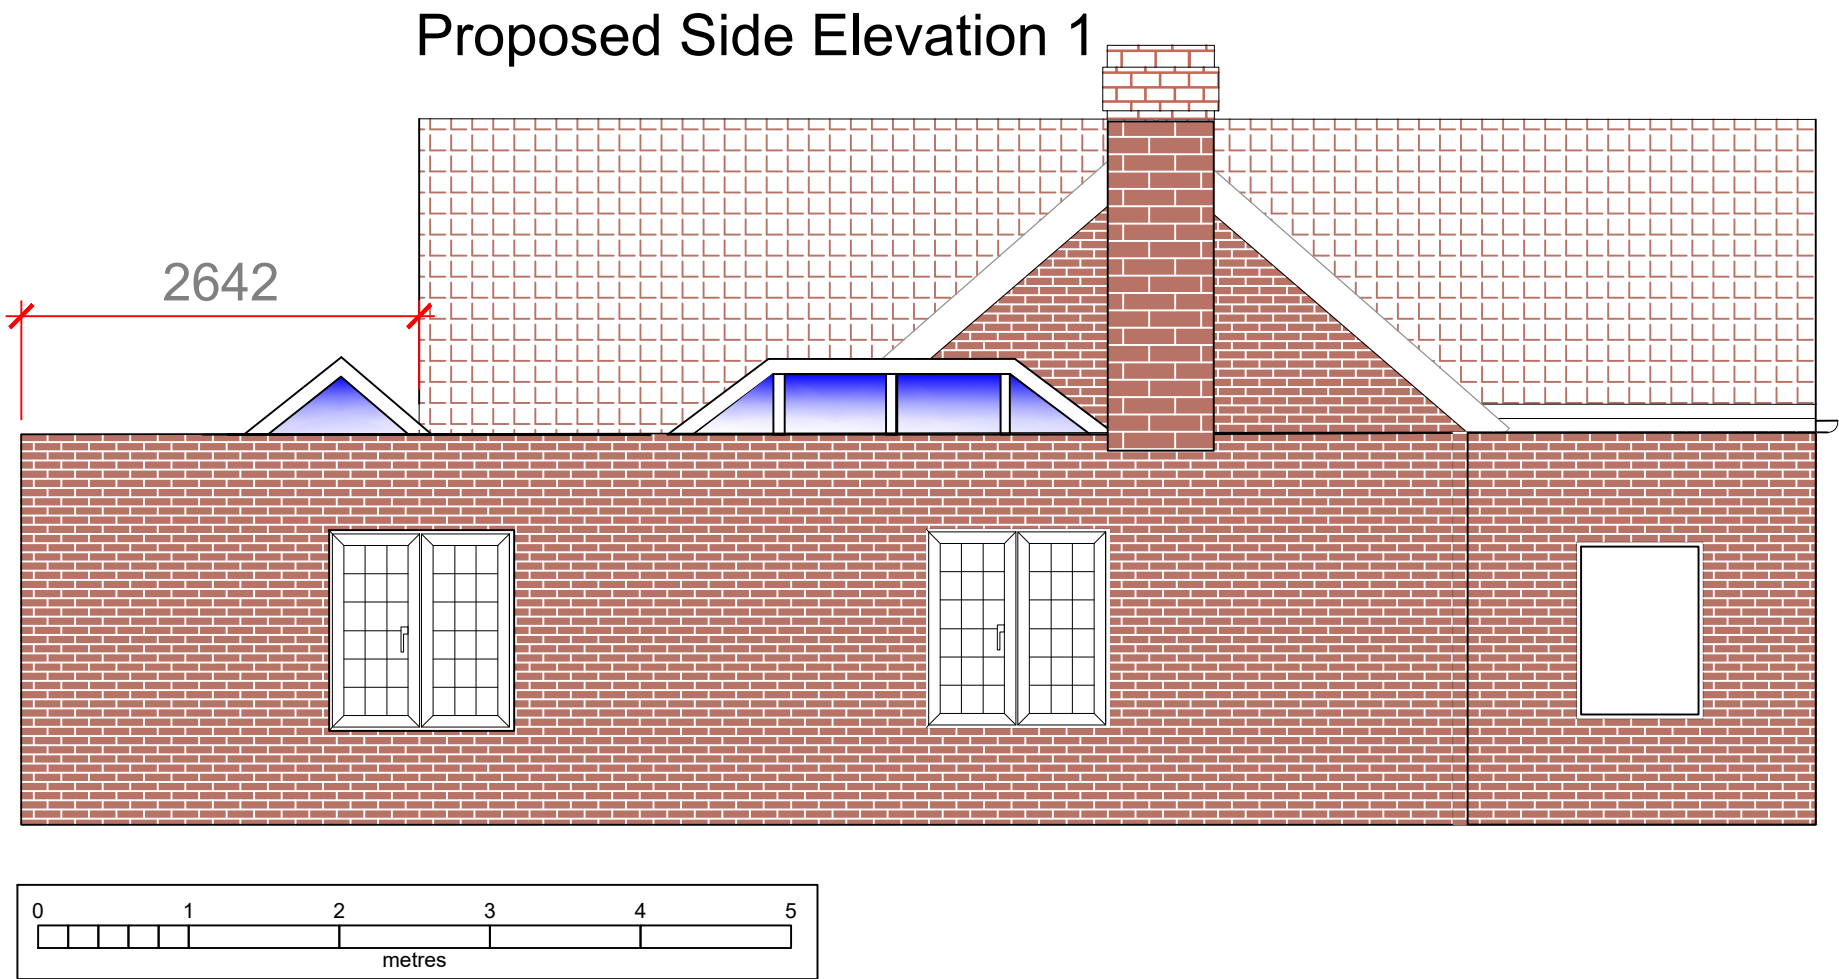

Proposed Side Elevation 1

Scale
1:50_@A3
Drawing No.
37BC_012

Drawn
TF
Rev
4