


Project
37_BRIARS_CLOSE
BN18_OES
Description
EXISTING_SIDE_ELEVATION-1

Rev	Description	Date
-----	-------------	------

Please note scale below

Notes

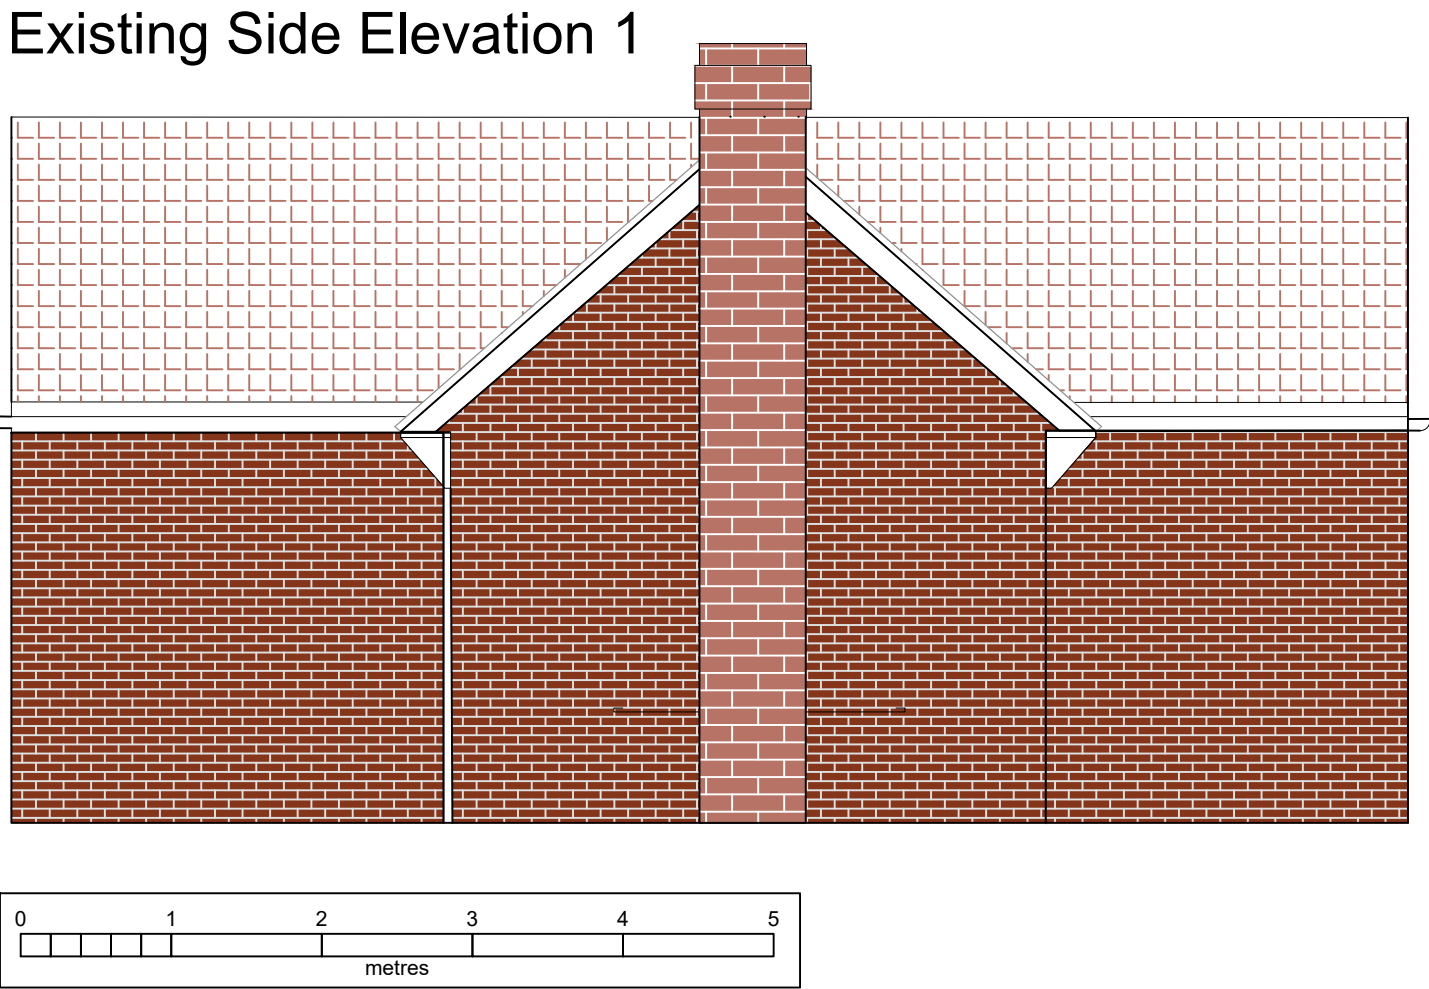

Existing Side Elevation

Scale	Drawn
1:50_@A3	TF
Drawing No.	Rev
37BC_011	3