


Project
37_BRIARS_CLOSE
BN18_OES
Description
EXISTING_SIDE_ELEVATION-2

Rev	Description	Date
-----	-------------	------

Please note scale below

Notes

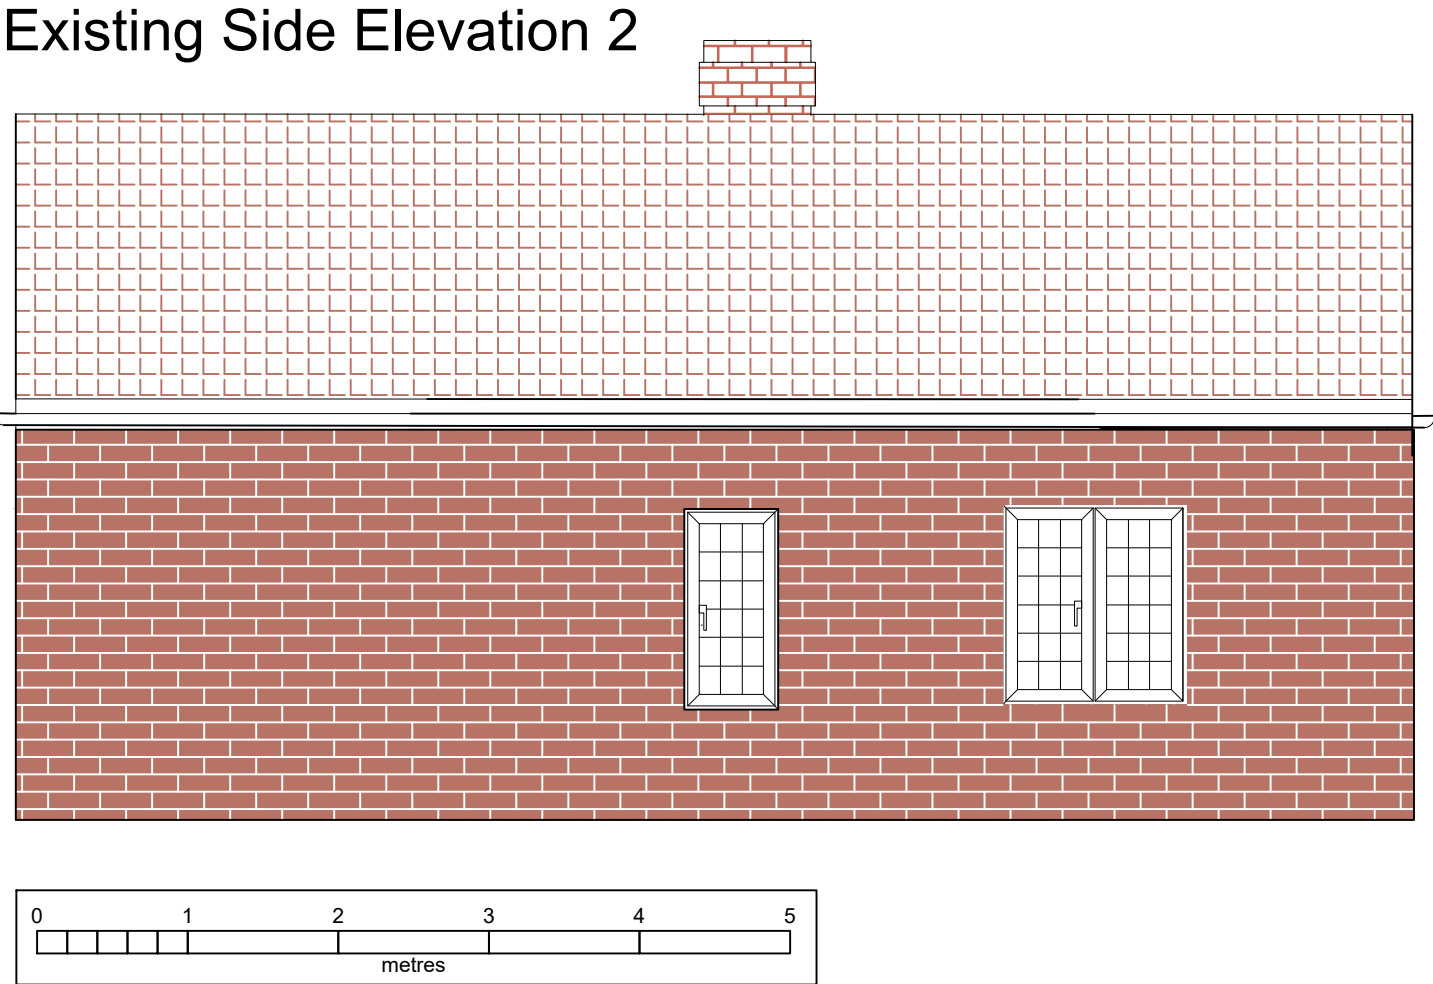

Existing Side Elevation 2

Scale Drawn
1:50_@A3 TF
Drawing No. Rev
37BC_013 3