
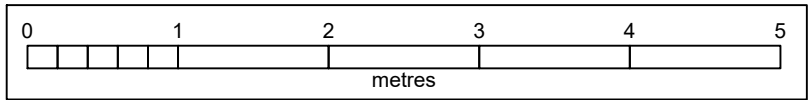


Proposed Side Elevation 2

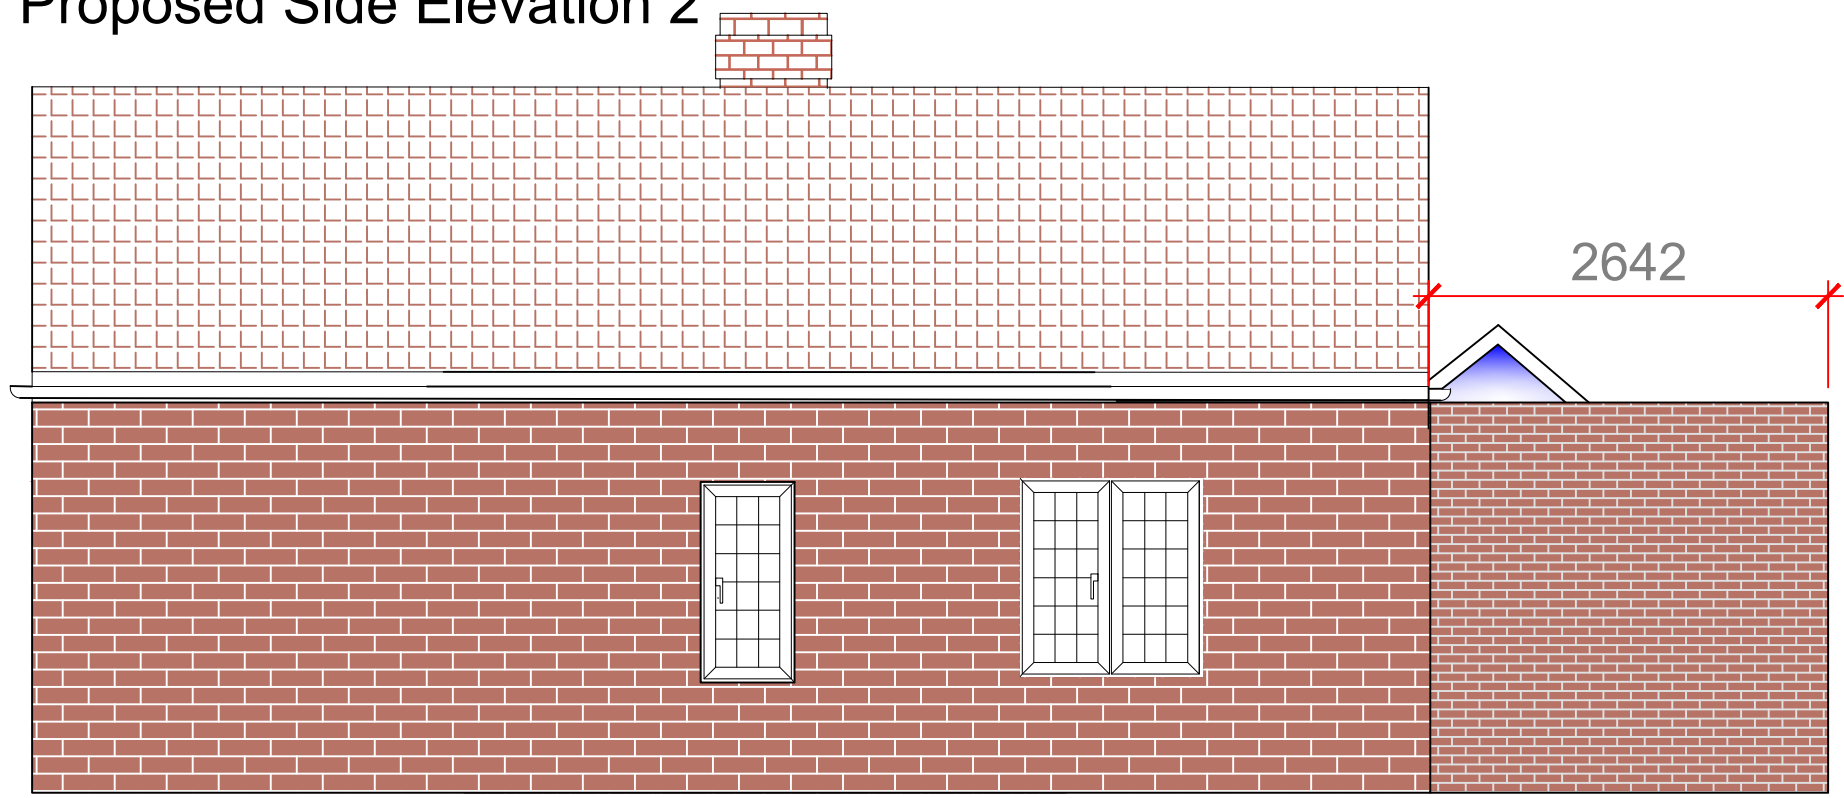

Proposed Side Elevation 2

Project
37_BRIARS_CLOSE
BN18_OES
Description
PROPOSED_SIDE_ELEVATION-2

Rev	Description	Date
Please note scale below		

Notes

Scale	Drawn
1:50_@A3	TF
Drawing No.	Rev
37BC_014	3