


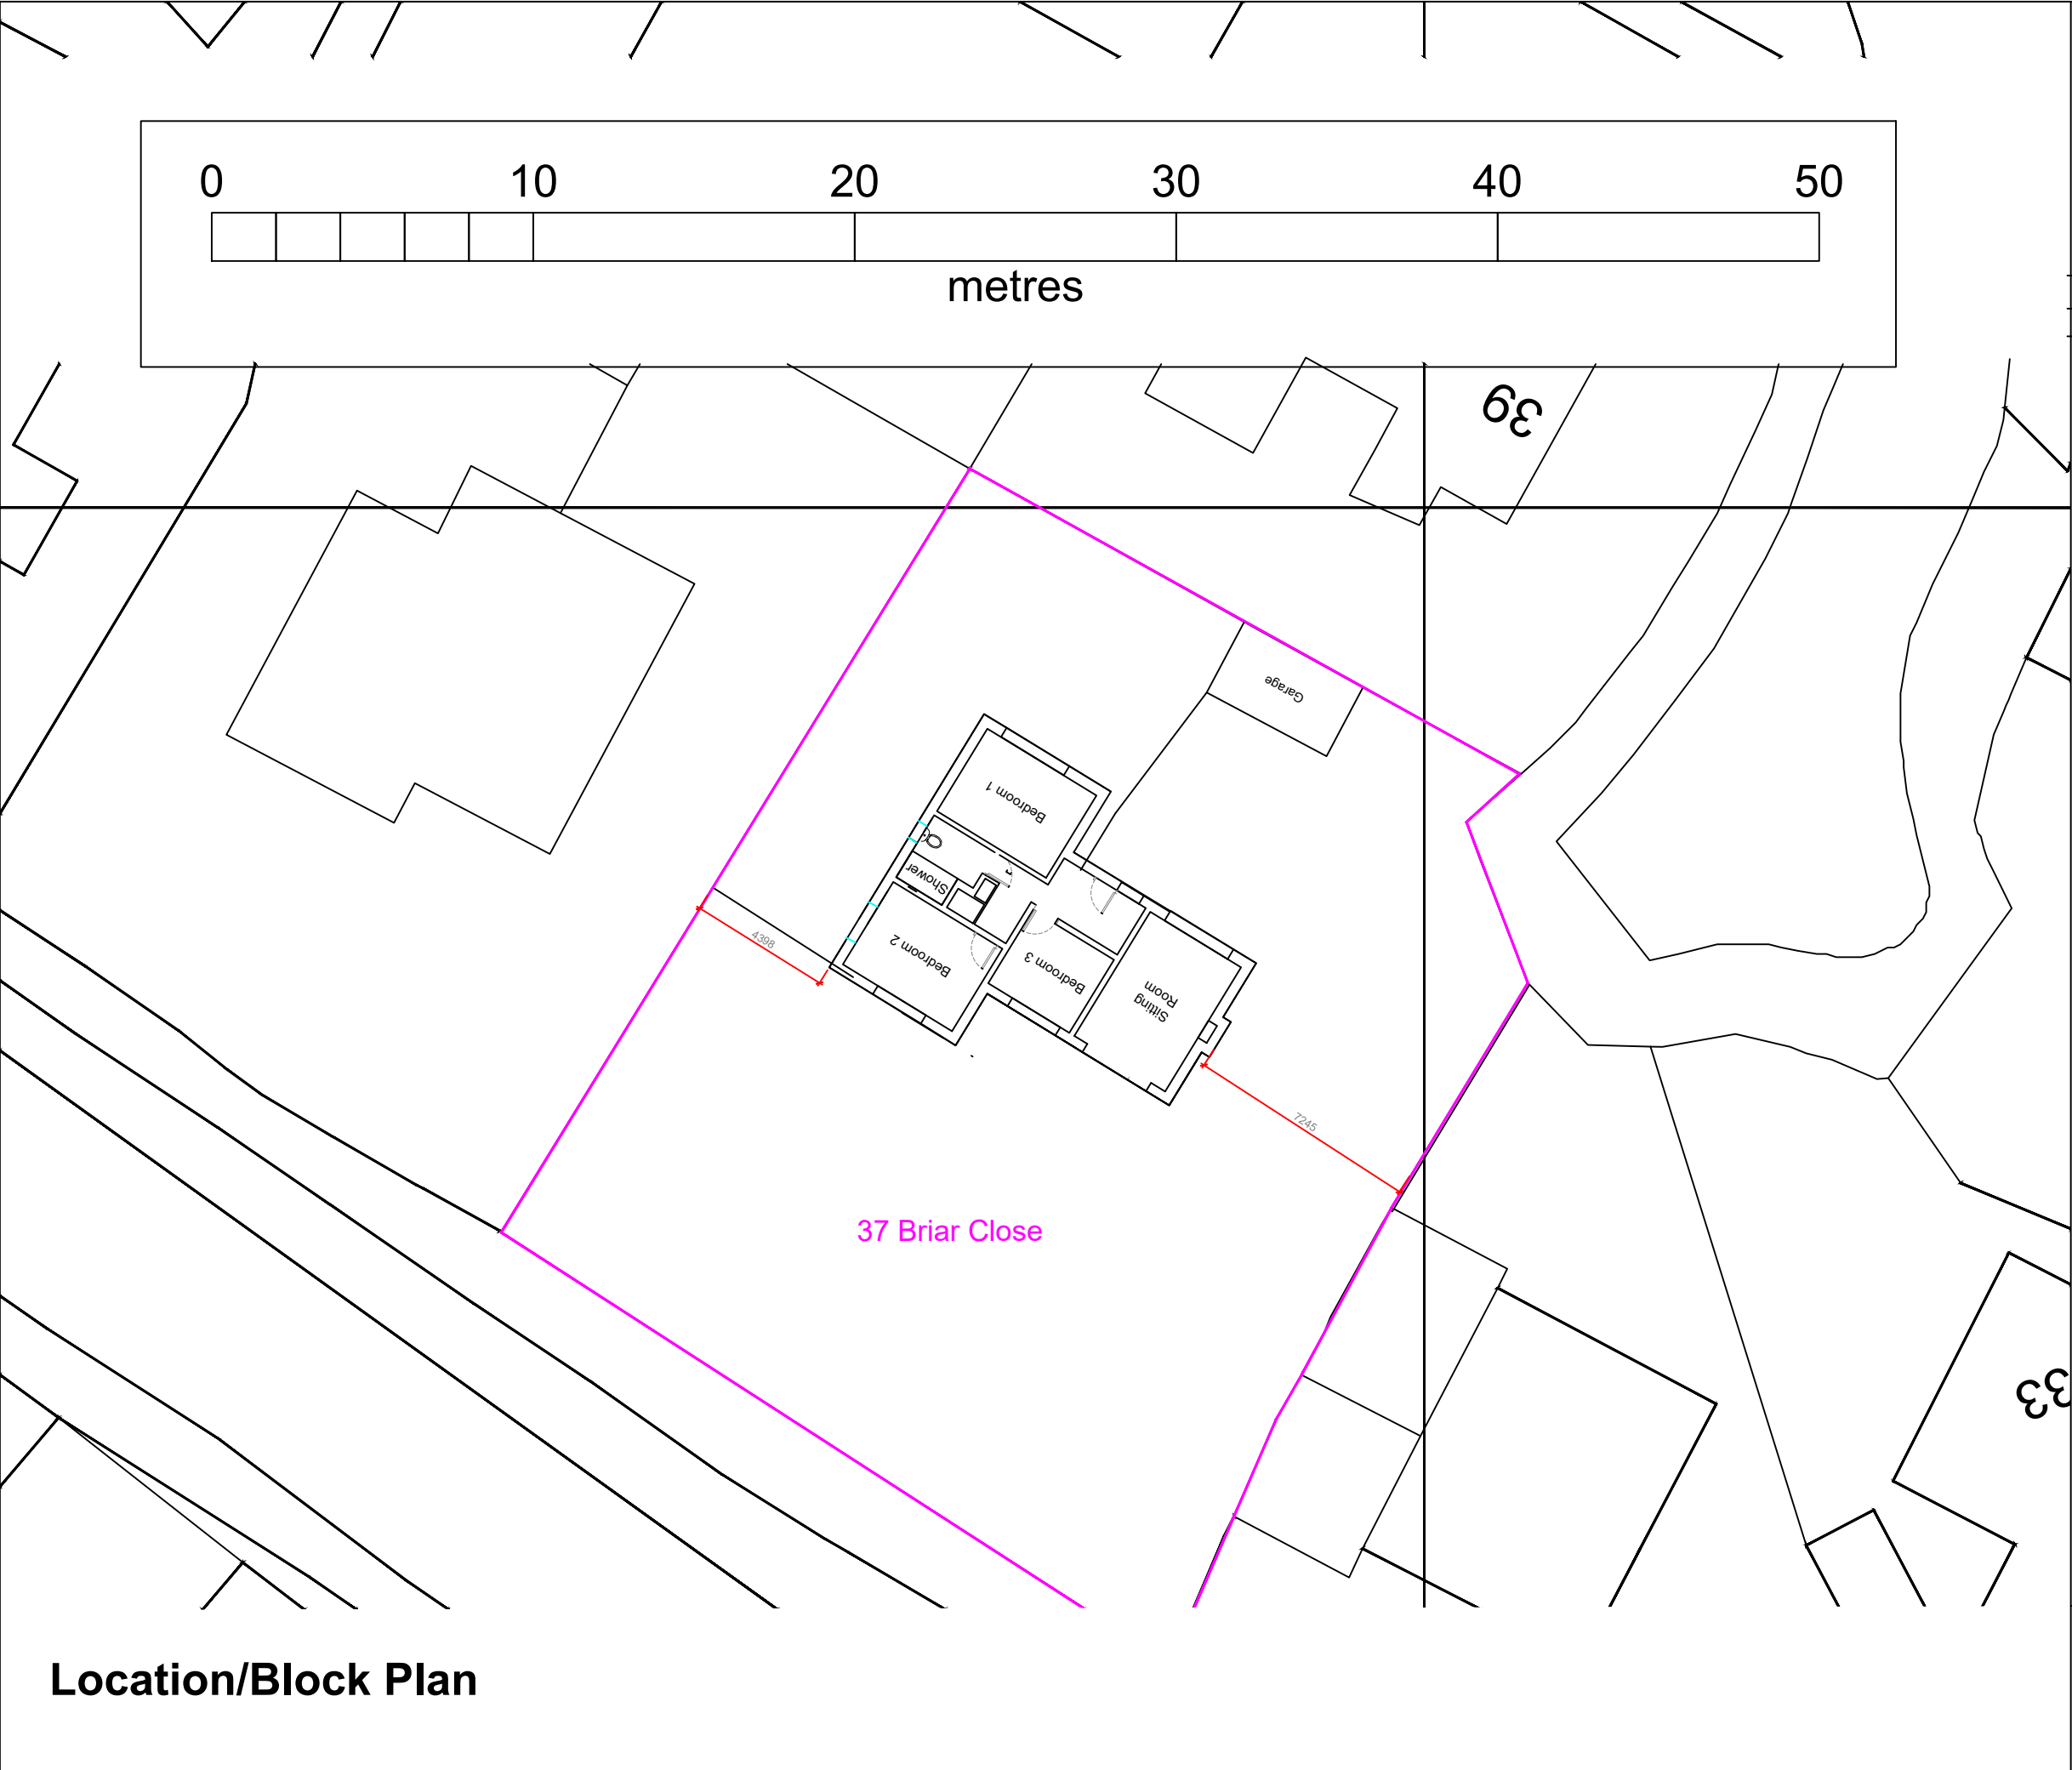

Project
37_BRIARS_CLOSE
BN18_OES
Description
SITE_PLAN

Rev	Description	Date
Please note scale below		

Notes

Scale Drawn
1:200_@A3 TF
Drawing No. Rev
37BC_003 3