

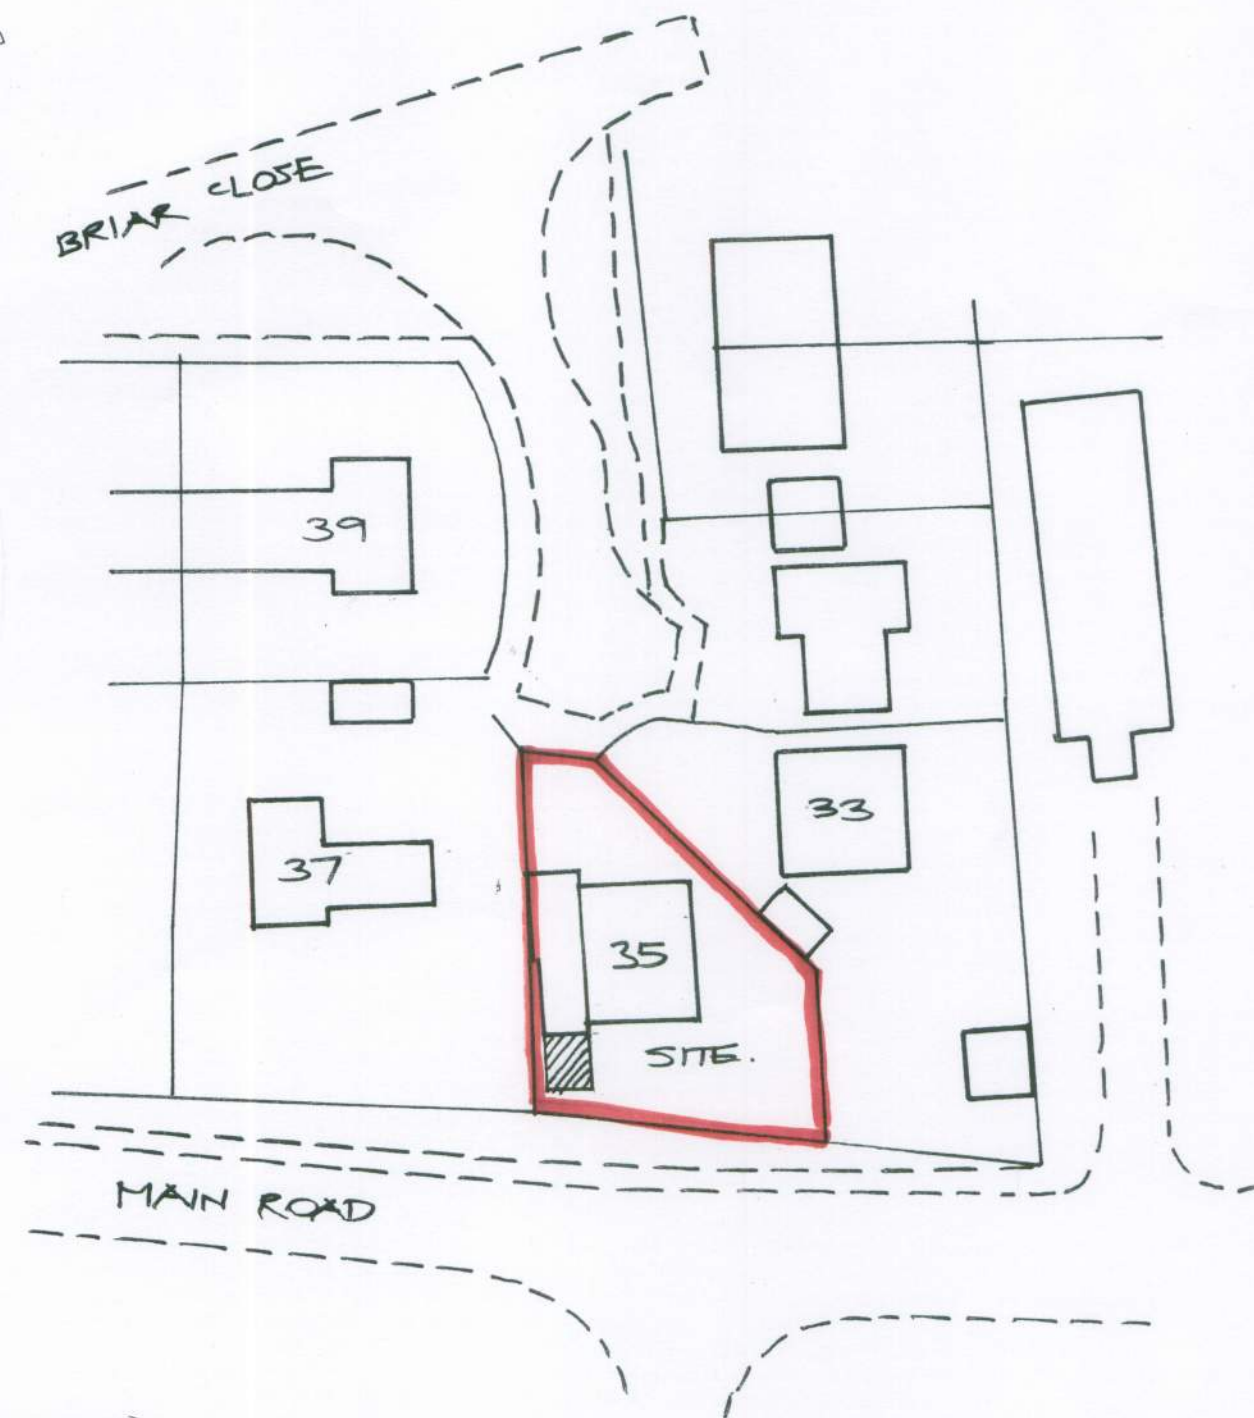


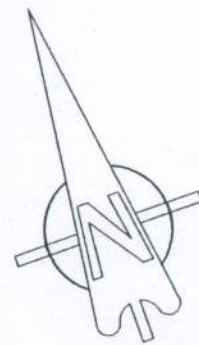

BLOCK PLAN
SCALE 1:500

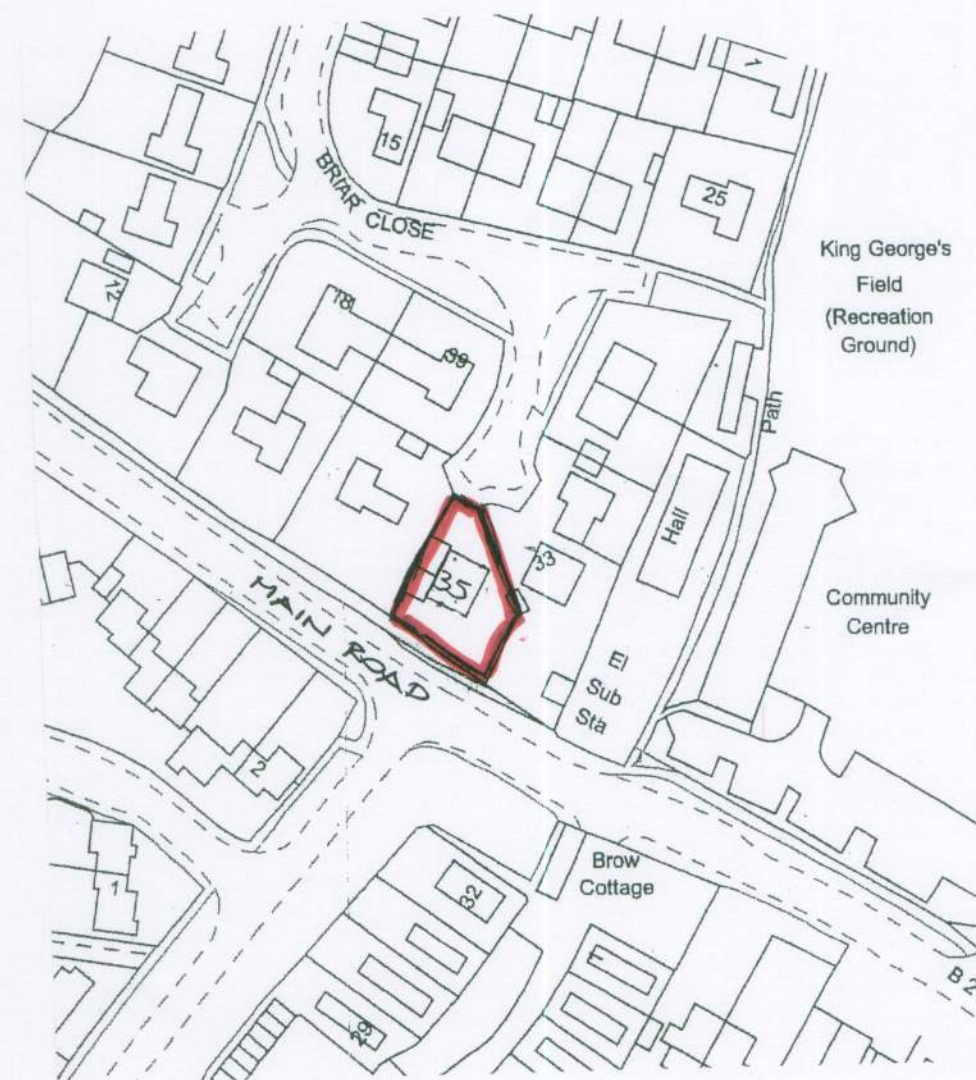

LOCATION PLAN
SCALE 1:1250

PROPOSED EXTENSION AT:
35 BRIAR CLOSE
CHURCH ROAD
YAPTON
WEST SUSSEX

BLOCK & LOCATION PLAN

DWG NO. 01
MAY 2012