


PROPOSED ACCESS IMPROVEMENTS - scale 1:250

notes

EXISTING SERVICES

ALL EXISTING UTILITY SERVICES IN KINGS CLOSE TO BE TRACKED AND IDENTIFIED PRIOR TO COMMENCEMENT OF WORKS BOTH TO IDENTIFY ANY SAFETY HAZARDS AND TO ALLOW PROGRAMMING TO ENSURE CONTINUITY OF SERVICE WHERE ANY CONFLICTS WITH THE PROPOSED WORKS ARE IDENTIFIED.

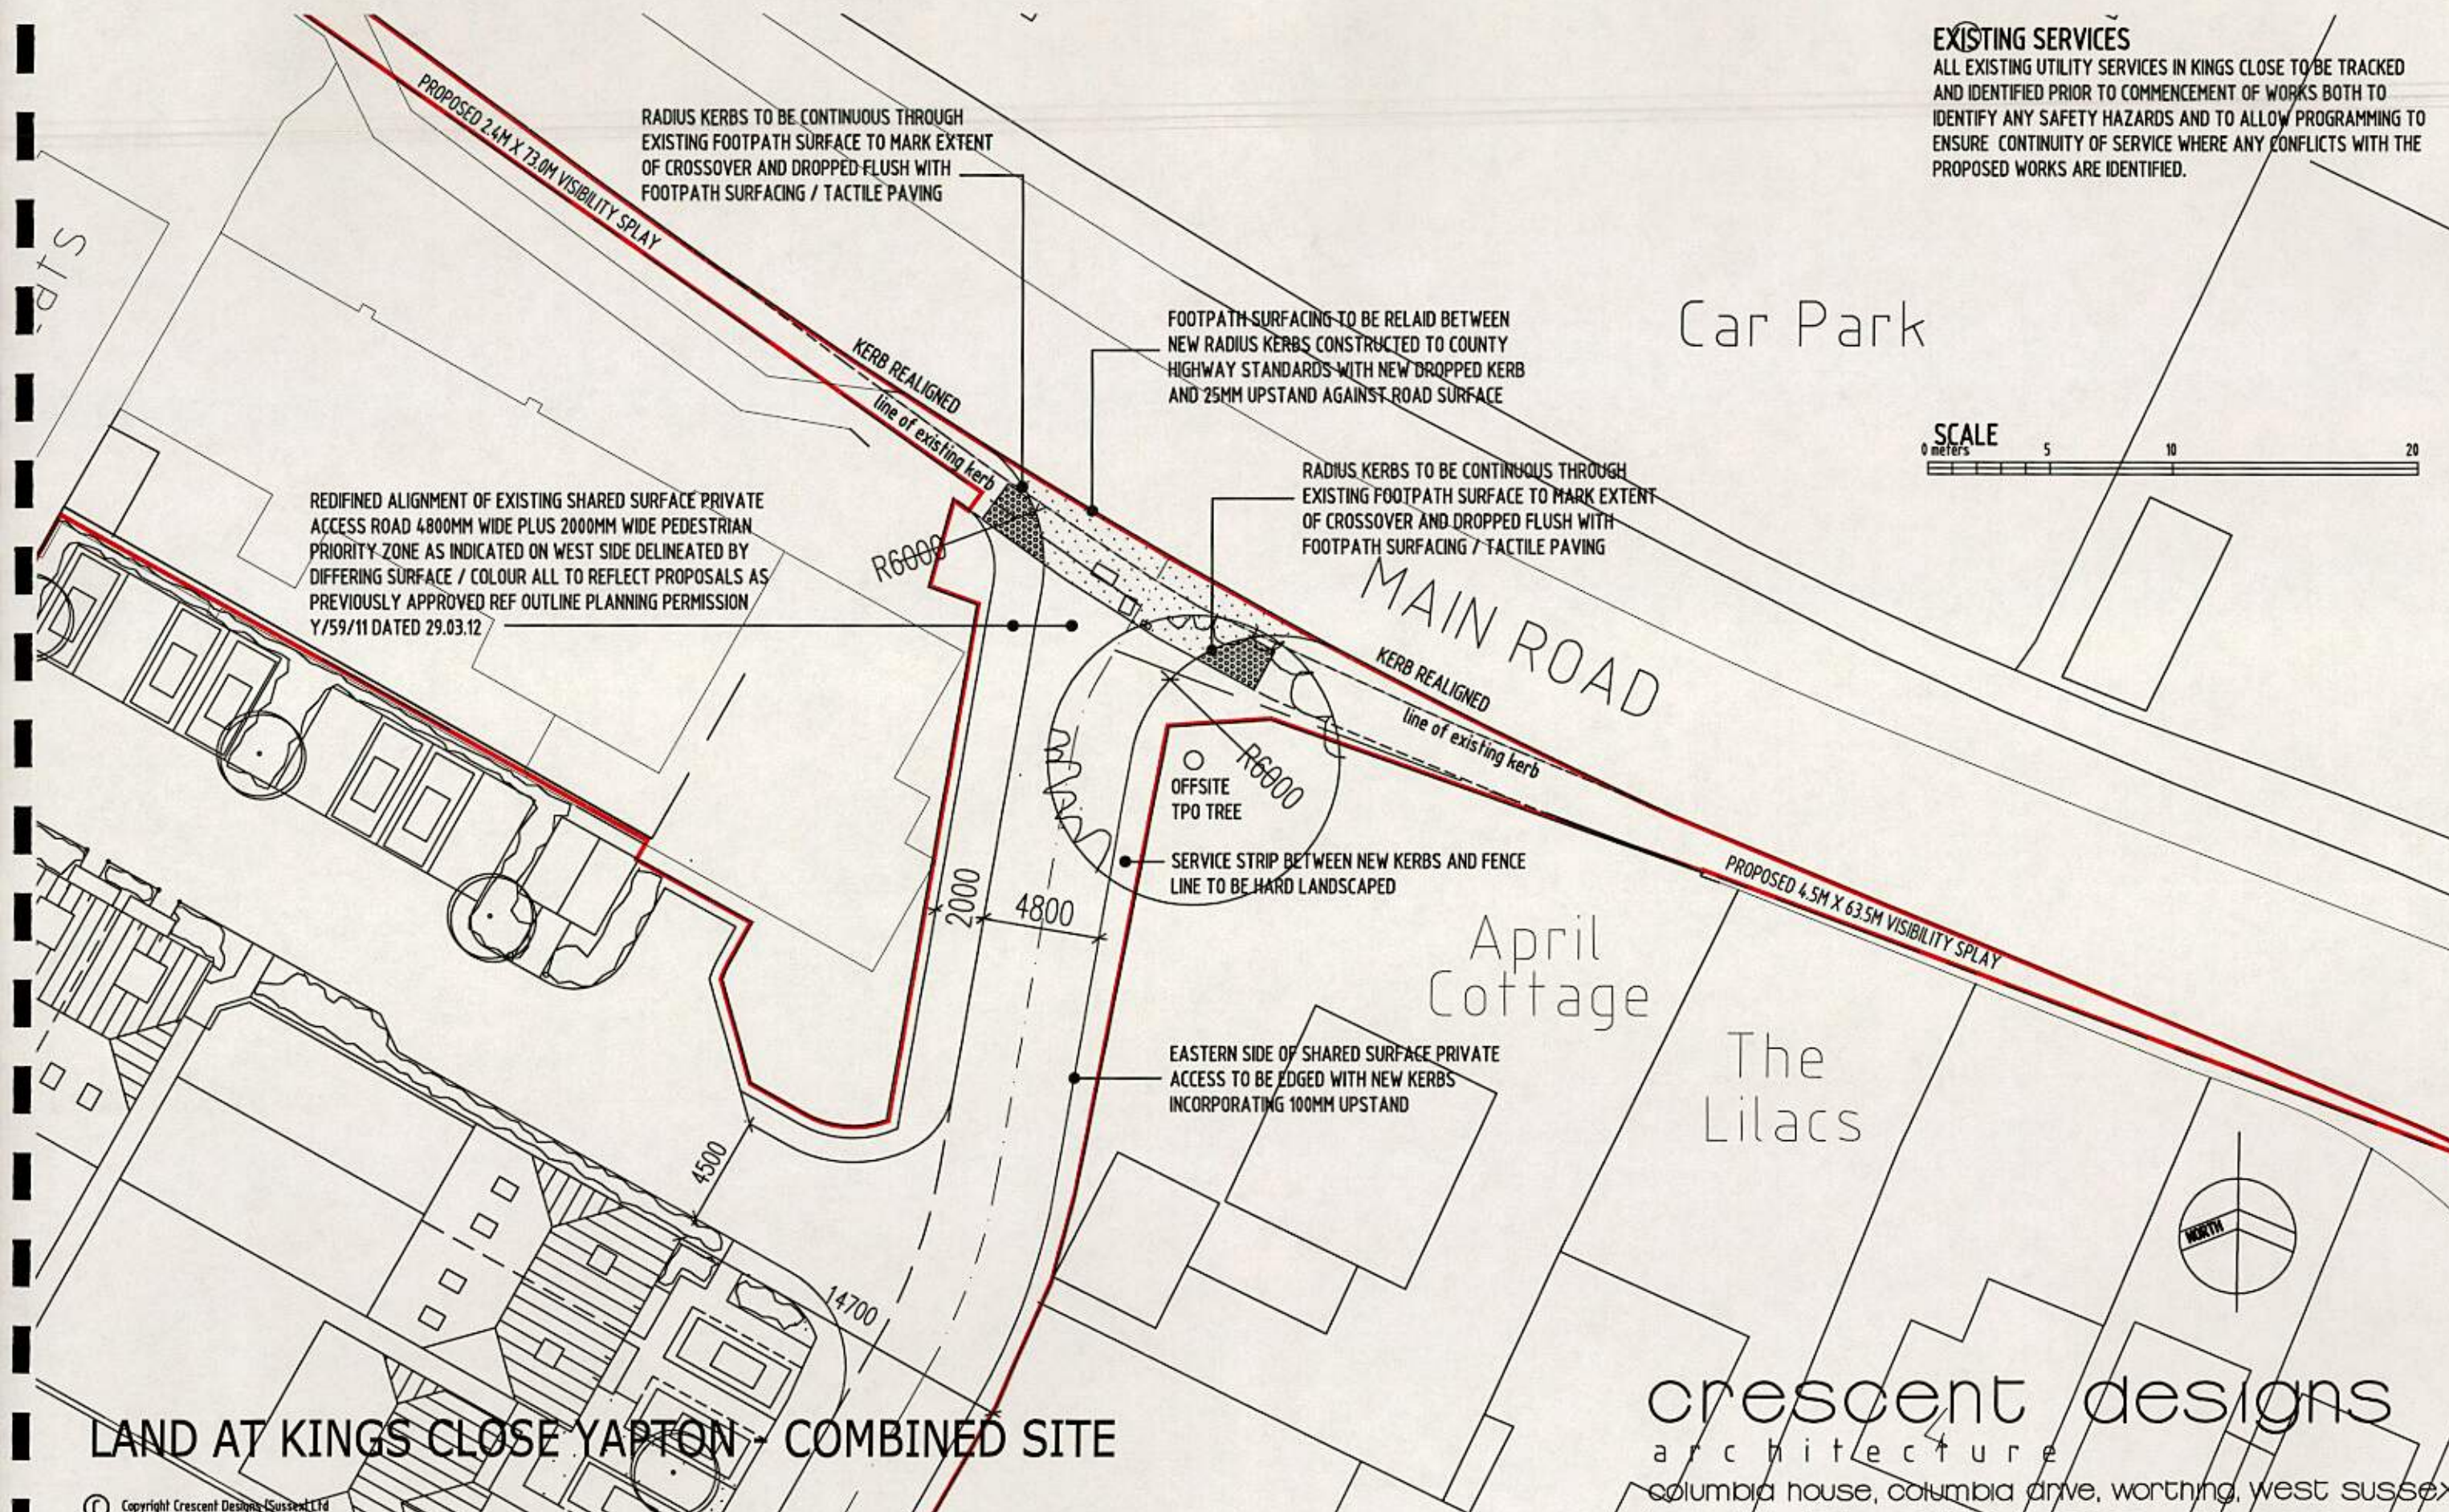

LAND AT KINGS CLOSE YAPTON - COMBINED SITE

crescent designs

architecture

columbia house, columbia drive, worthing, west sussex,
bn13 3hd tel UK 0845 009 2223 fax 01903 691204
we.r@crescent-designs.co.uk

© Copyright Crescent Designs (Sussex) Ltd

client PRIME SECURITIES LTD

project LAND AT AND WEST OF KINGS CLOSE YAPTON date FEB 2014

drg no 13020-02

scale 1:250 @ A3

SUBJECT TO DETAILED SURVEY OF SITE & REQUIREMENTS OF LOCAL AUTHORITY PLANNING & HIGHWAY DEPARTMENTS - DRAWING PREPARED FOR OUTLINE PLANNING APPLICATION PURPOSES ONLY

ALL OS INFORMATION REPRODUCED FROM ORDNANCE SURVEY DATA (C) CROWN COPYRIGHT 2011 ALL RIGHTS RESERVED

© Copyright Crescent Designs (Sussex) Ltd