

INDICATIVE STREET SCENES SHEET 1


STREET SCENES ARE INDICATIVE ONLY AND DO NOT FORM PART OF THE OUTLINE PLANNING APPLICATION

0 meters 5 10 20



STREET SCENE - KINGS CLOSE LOOKING WEST - SCALE 1:250

0 meters 5 10 20

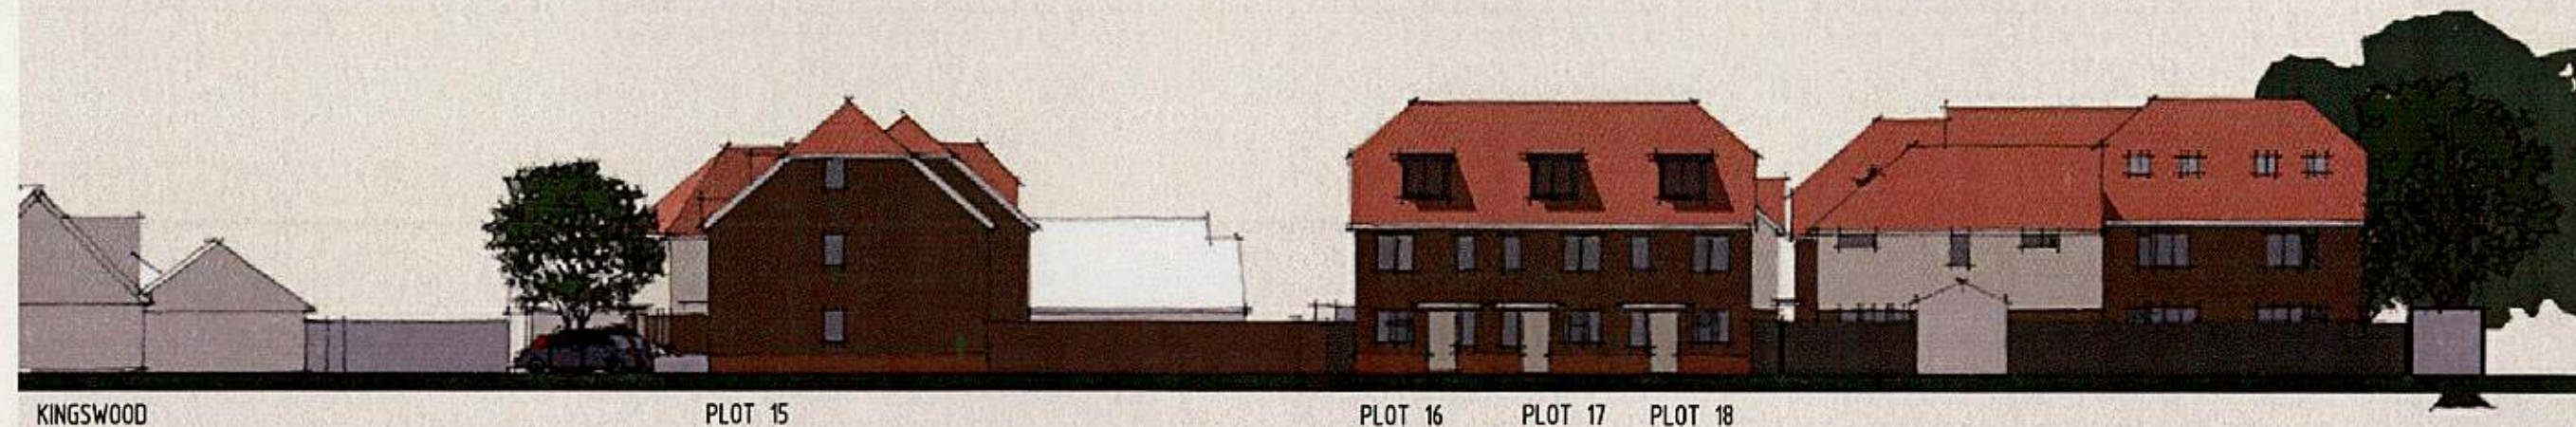

STREET SCENE - KINGS MEWS LOOKING SOUTH - SCALE 1:250

LAND AT KINGS CLOSE YAPTON - COMBINED SITE

© Copyright Crescent Designs (Sussex) Ltd

client **PRIME SECURITIES LTD**

project **LAND AT KINGS CLOSE YAPTON**

date **FEB 2014**

drg no **13020-10**

scale **1:250 @ A3**

SUBJECT TO DETAILED SURVEY OF SITE & REQUIREMENTS OF LOCAL AUTHORITY PLANNING BUILDING CONTROL & HIGHWAY DEPARTMENTS - DRAWING PREPARED FOR ILLUSTRATIVE SKETCH PURPOSES ONLY

ALL OS INFORMATION REPRODUCED FROM ORDNANCE SURVEY DATA (C) CROWN COPYRIGHT ALL RIGHTS RESERVED - PROMAP LICENSE 100020449

crescent designs

architecture

columbia house, columbia drive, worthing, west sussex,

bn13 3hd tel UK 0845 009 2223 fax 01903 691204

we.r@crescent-designs.co.uk

© Copyright Crescent Designs (Sussex) Ltd