

NOTES:
Dimensions to be checked on site before commencing work. any discrepancies shall be reported to Curtis Leeves Technical Ltd. immediately.
Do not scale from these drawings except for planning purposes. Use figured dimensions only. Where applicable this drawing is to be read in conjunction with other consultants' drawings.
This drawing is the copyright of Curtis Leeves Technical Ltd. and may not be copied, altered or reproduced in any way, or passed to a third party, without written authority.

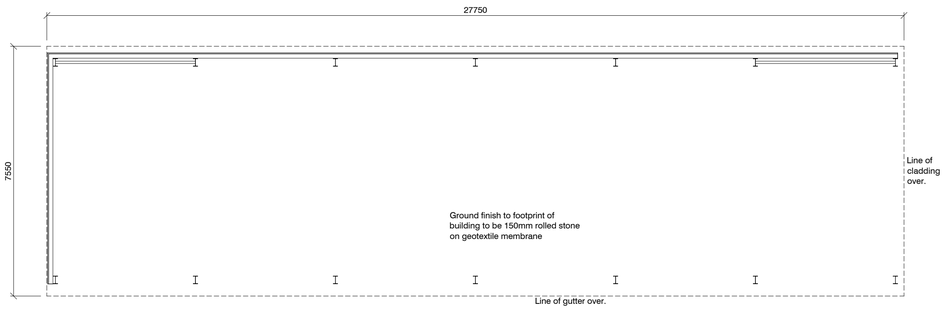


Floor Plan
Scale 1:100

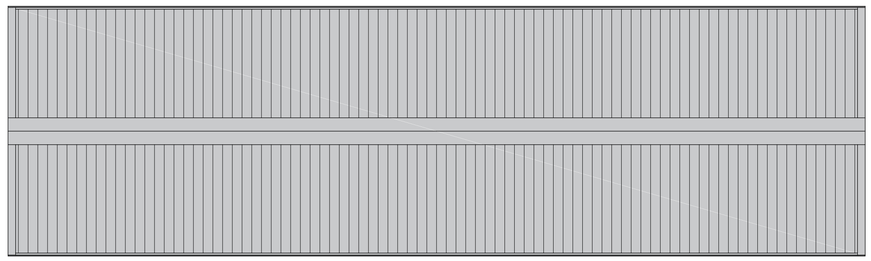


Roof Plan
Scale 1:100


Physical Scale 1:100
0 2m 4m

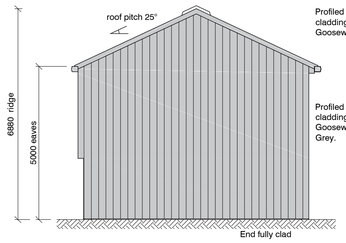


Side (south-west) Elevation
Scale 1:100

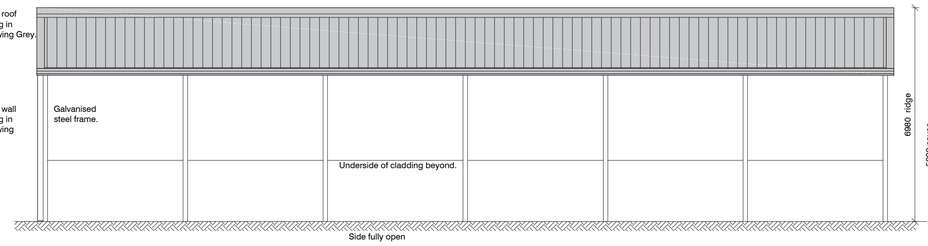


Front (south-east) Elevation
Scale 1:100

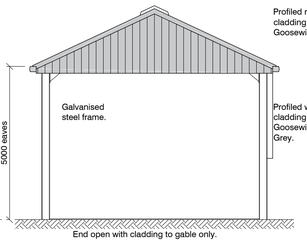


Side (north-east) Elevation
Scale 1:100

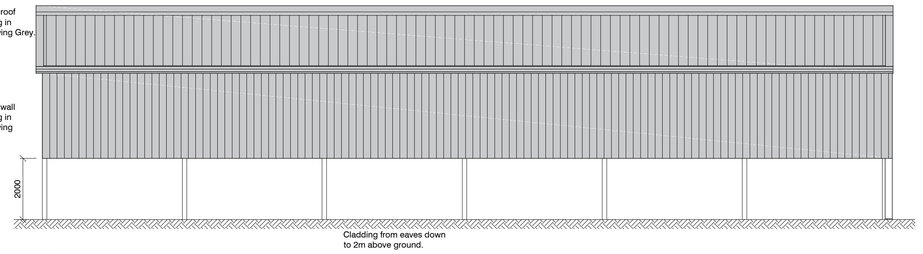

Rear (north-west) Elevation
Scale 1:100

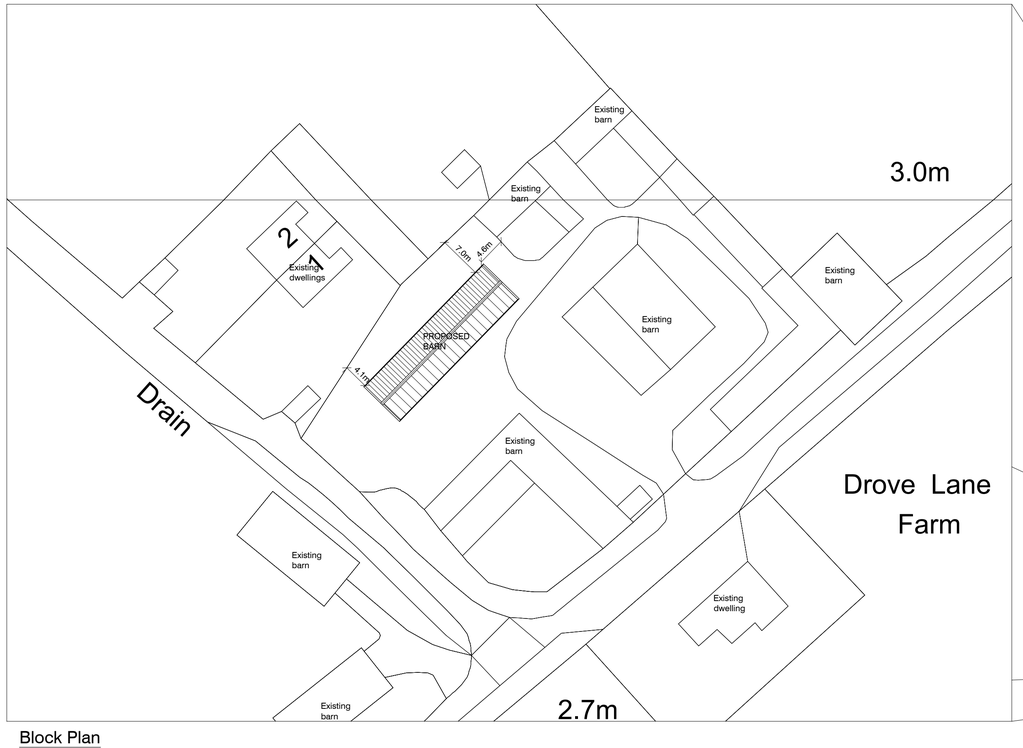

Block Plan
Physical Scale 1:500
0 10m 20m

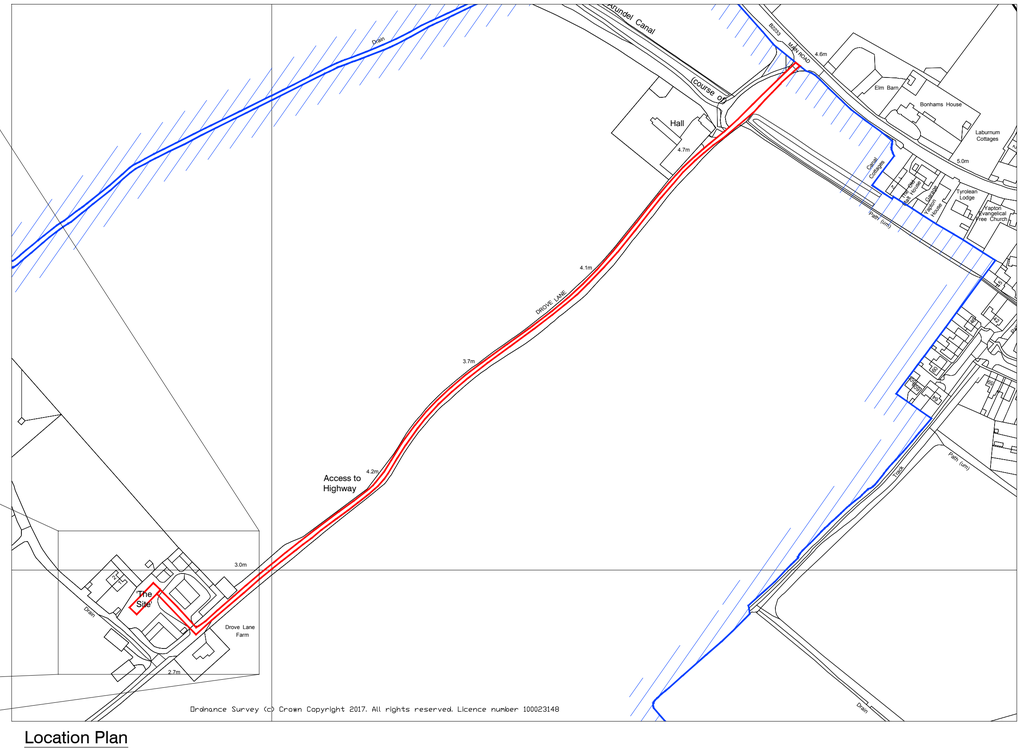

Location Plan
Physical Scale 1:2500
0 50m 100m

rev	description	date
04	Planning Issue.	05.04.18
03	Planning Issue.	19.10.17
02	Planning Issue.	12.10.17
01	Draft for Comment.	12.09.17

status: PLANNING

CURTIS LEEVES TECHNICAL LTD
01243 378070 I mail@cltechnical.co.uk

client: David Langmead

project: New Agricultural Barn
Drove Lane Farm
Yapton

title: Location Plan, Block Plan, Floor Plan & Elevations

date	scale @ A1	drawn	chkd
12.09.17	as shown	KWF	

project no.	drawing no.	rev
1724	001	04

ARUN DISTRICT COUNCIL Y/22/18/PL