




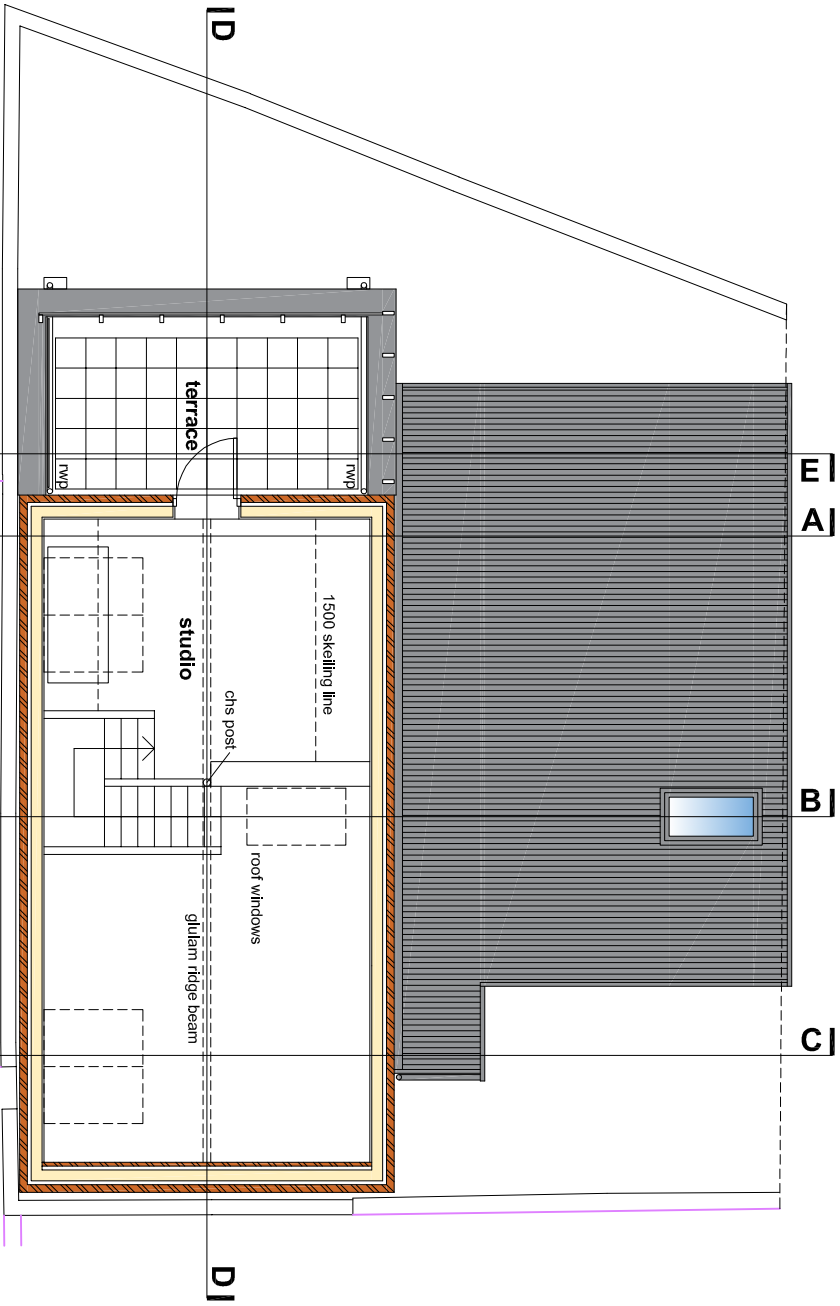

1st floor plan

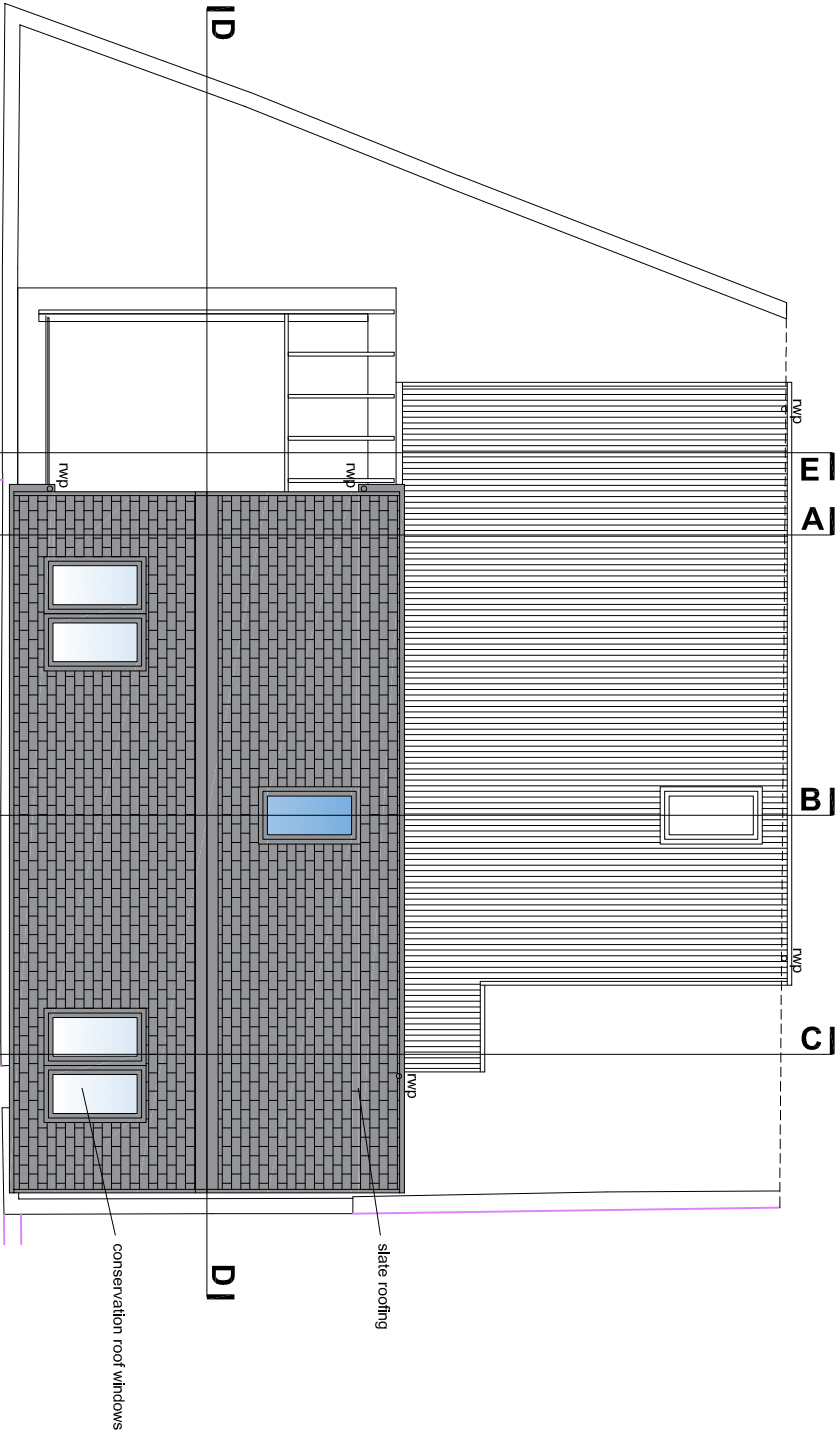

roof plan

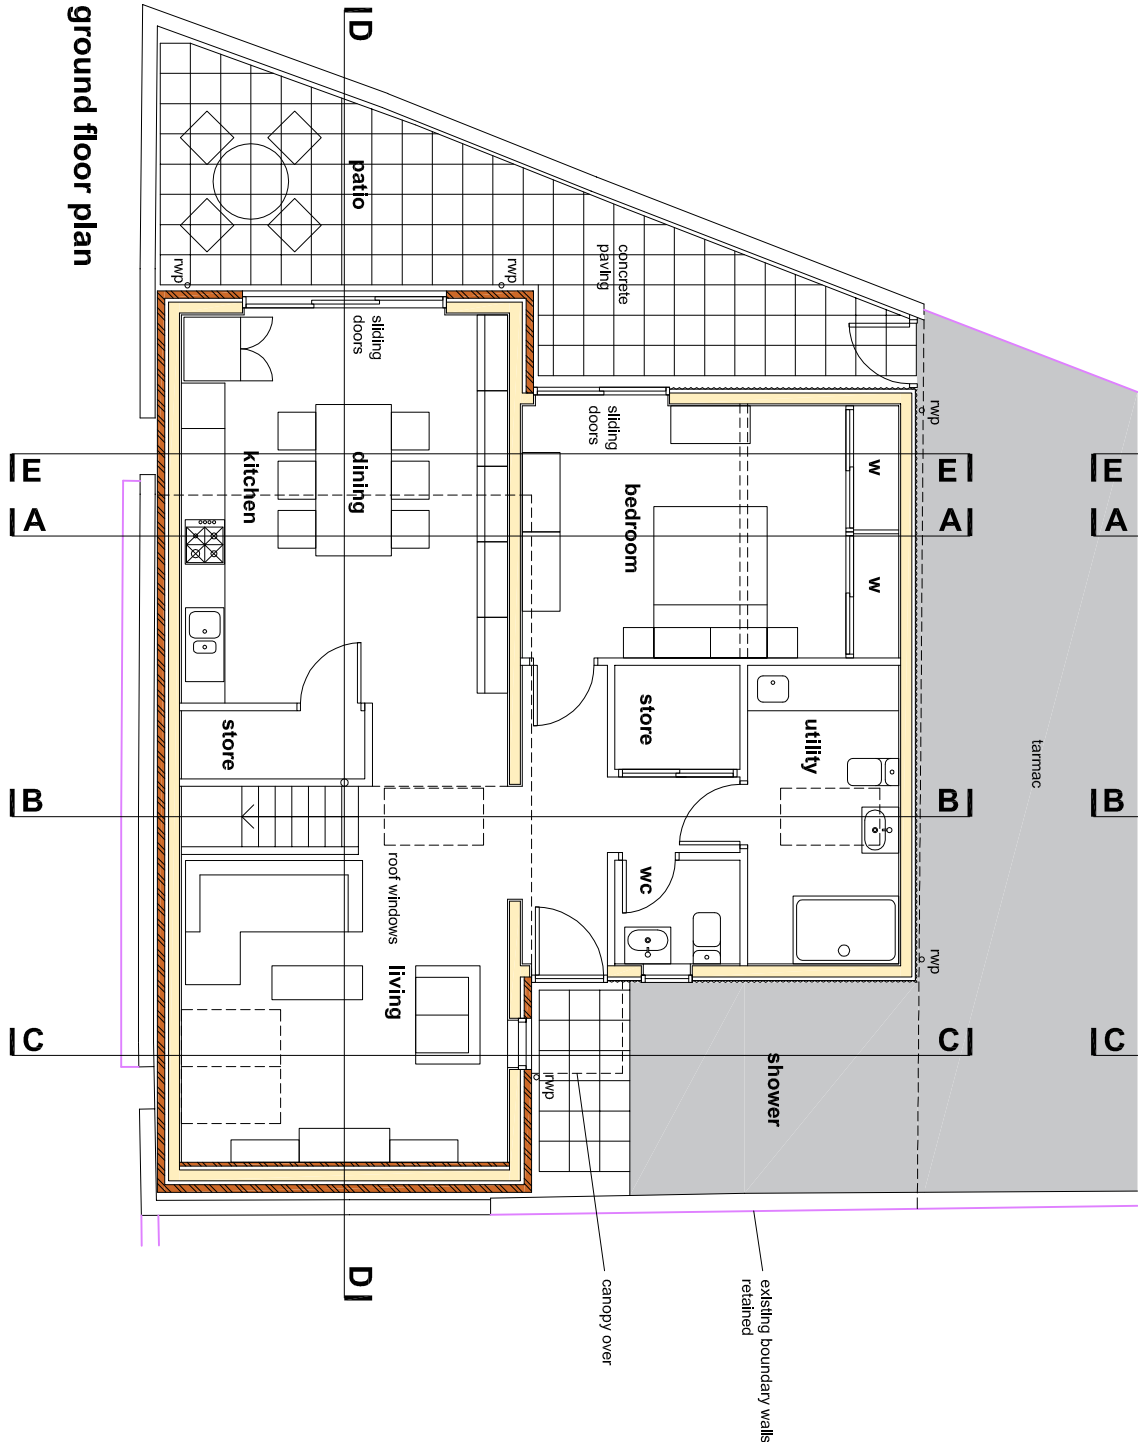

ground floor plan

PROJECT		CLIENT	DATE	DRAWN
Reptune Garage site Main Road YAPTUN		P Mountford	Feb 2019	pm
DRAWING	SCALE	REV		
Proposed plans	1:100@A3	1801/03		

