




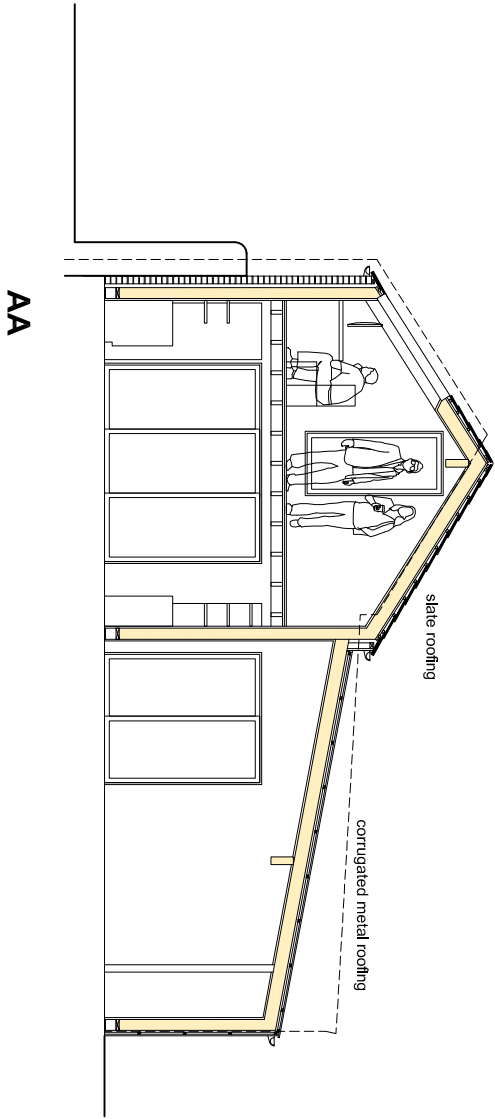


AA

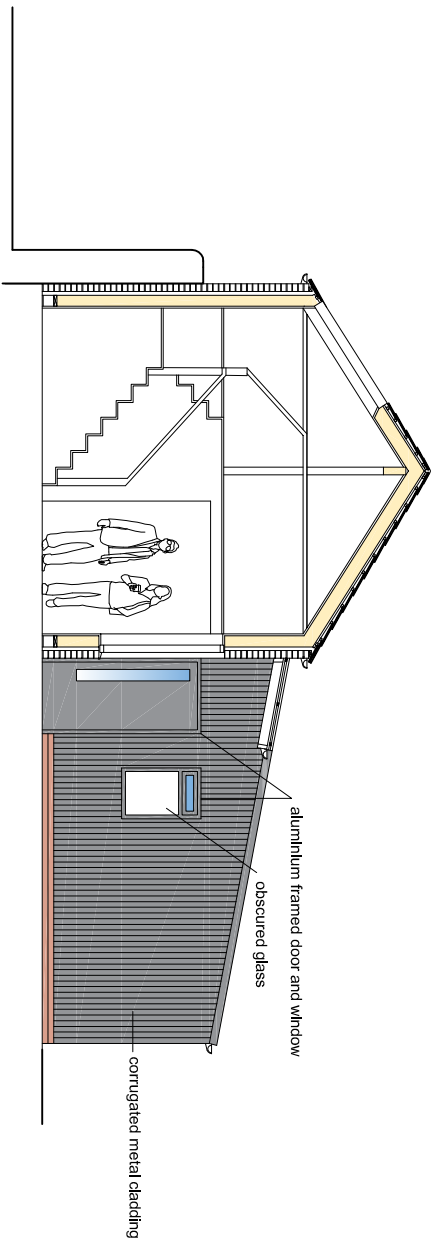


CC

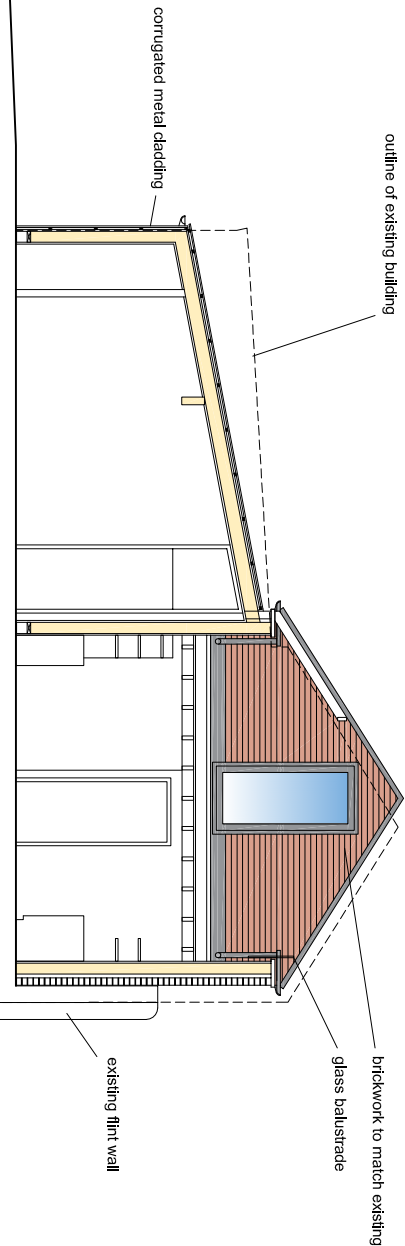


EE

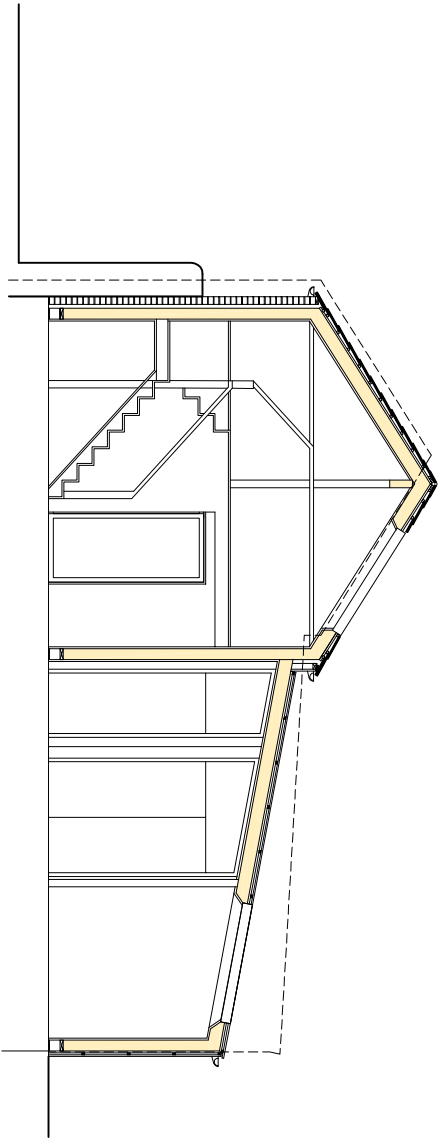

BB

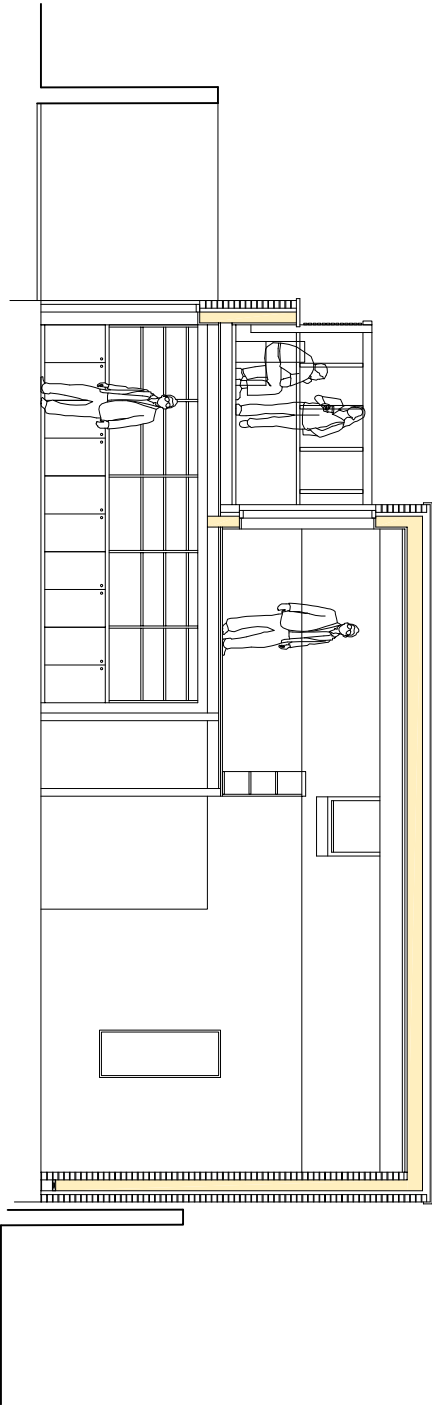

DD

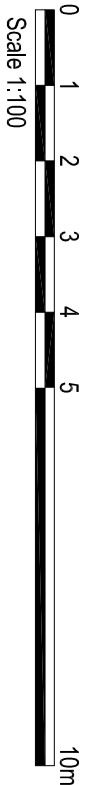

PROJECT	CLIENT	DATE	DRAWN
Reptune Garage site Main Road YAPTON	P Mountford	Feb 2019	pm
DRAWING	SCALE	DRAWING NO	REV
Proposed sections	1:100@A3	1801/05	