



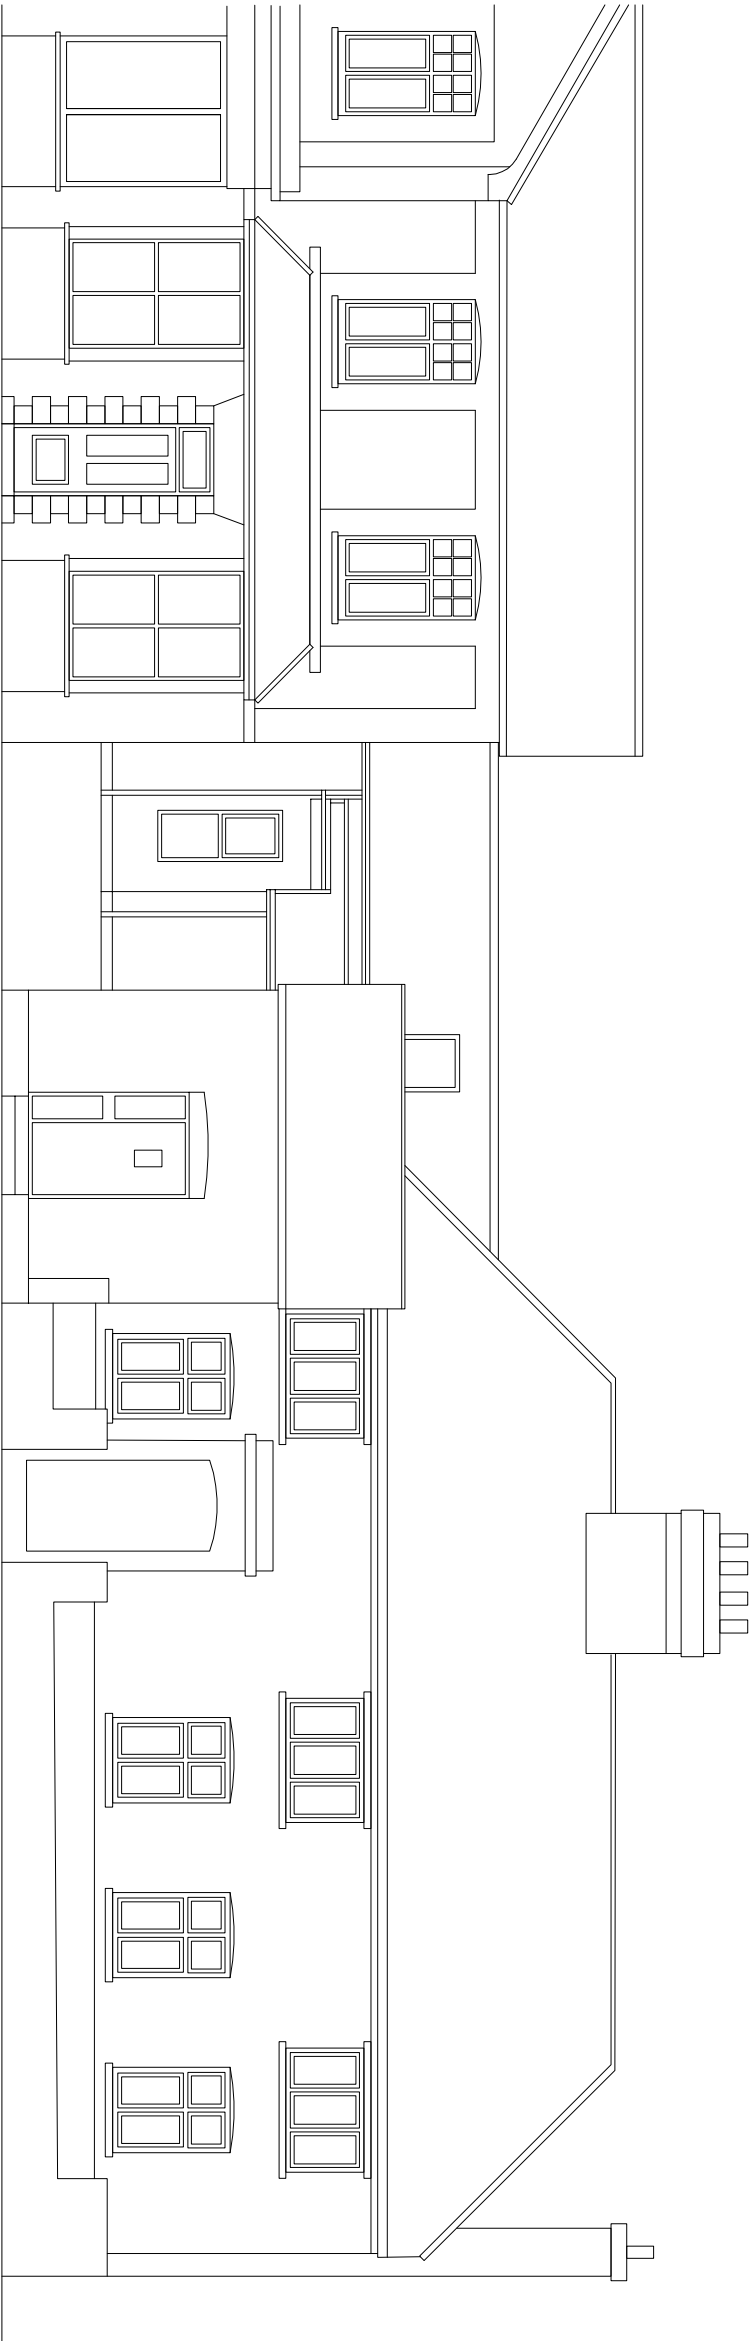

SM DATUM

street elevation as proposed

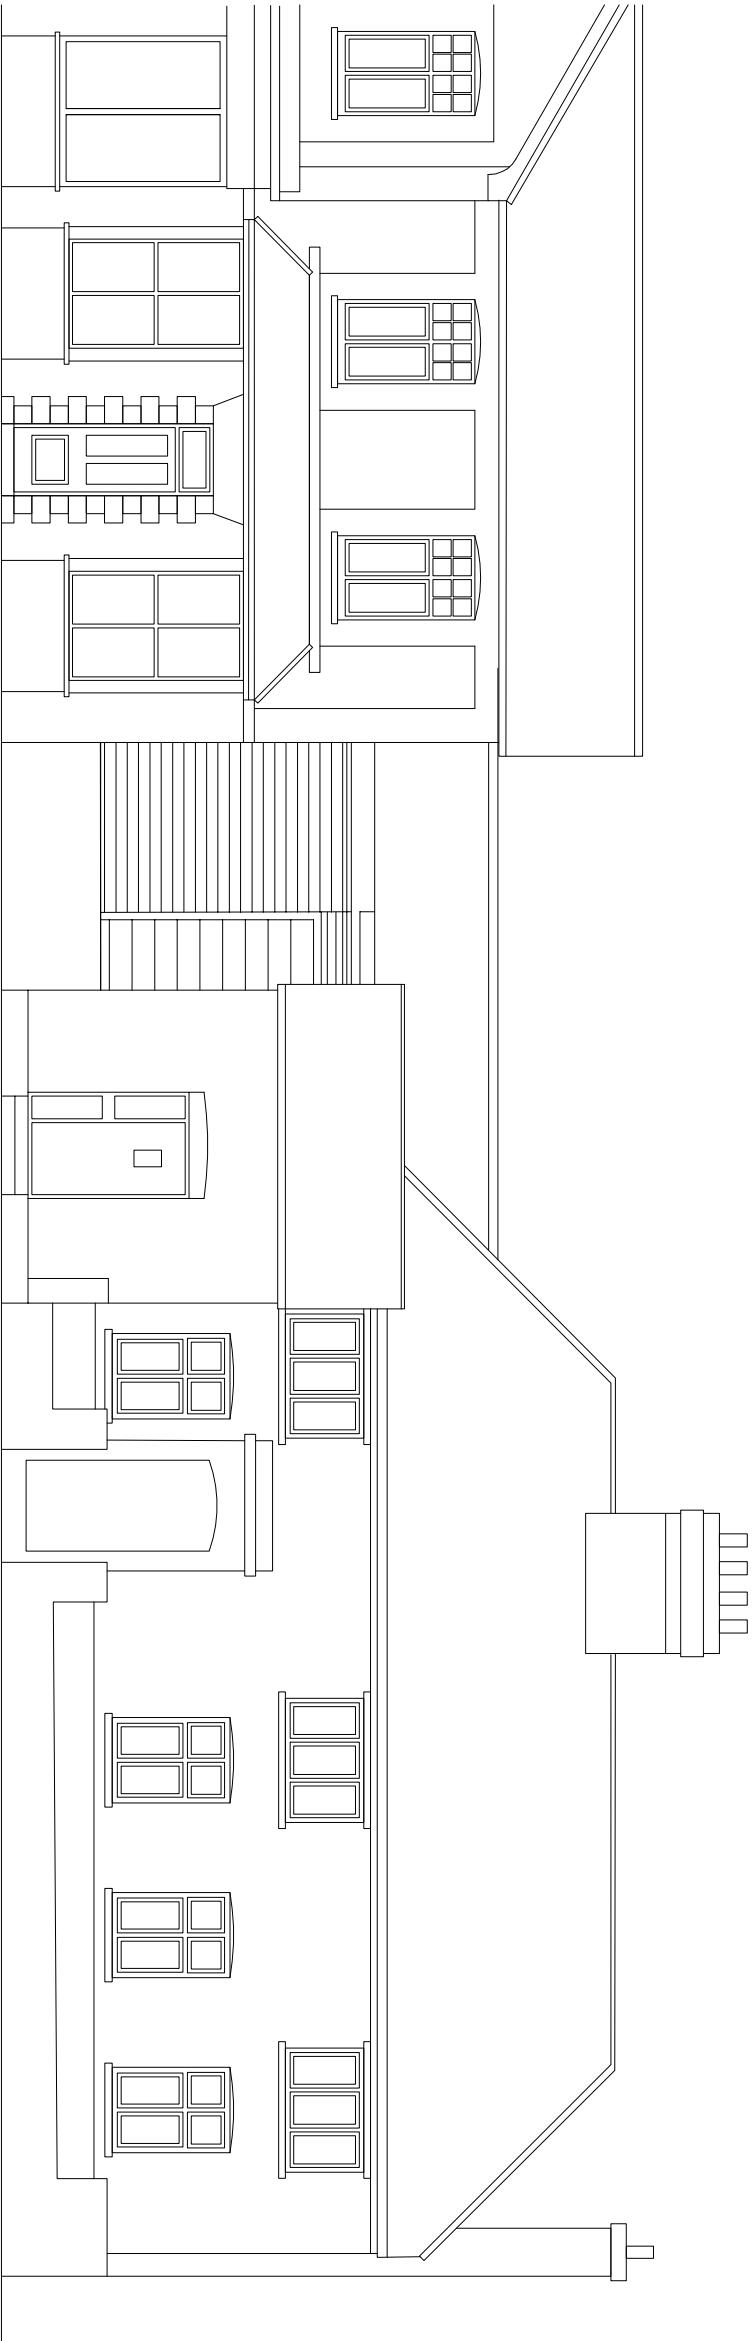

SM DATUM

street elevation as existing

PROJECT		CLIENT	DATE	DRAWN
Reptune Garage site Main Road YAPTON		P Mountford	Feb 2019	pm
DRAWING	SCALE	REV	DRAWING NO	
Proposed elevations	1:100@A3		1801/06	

