



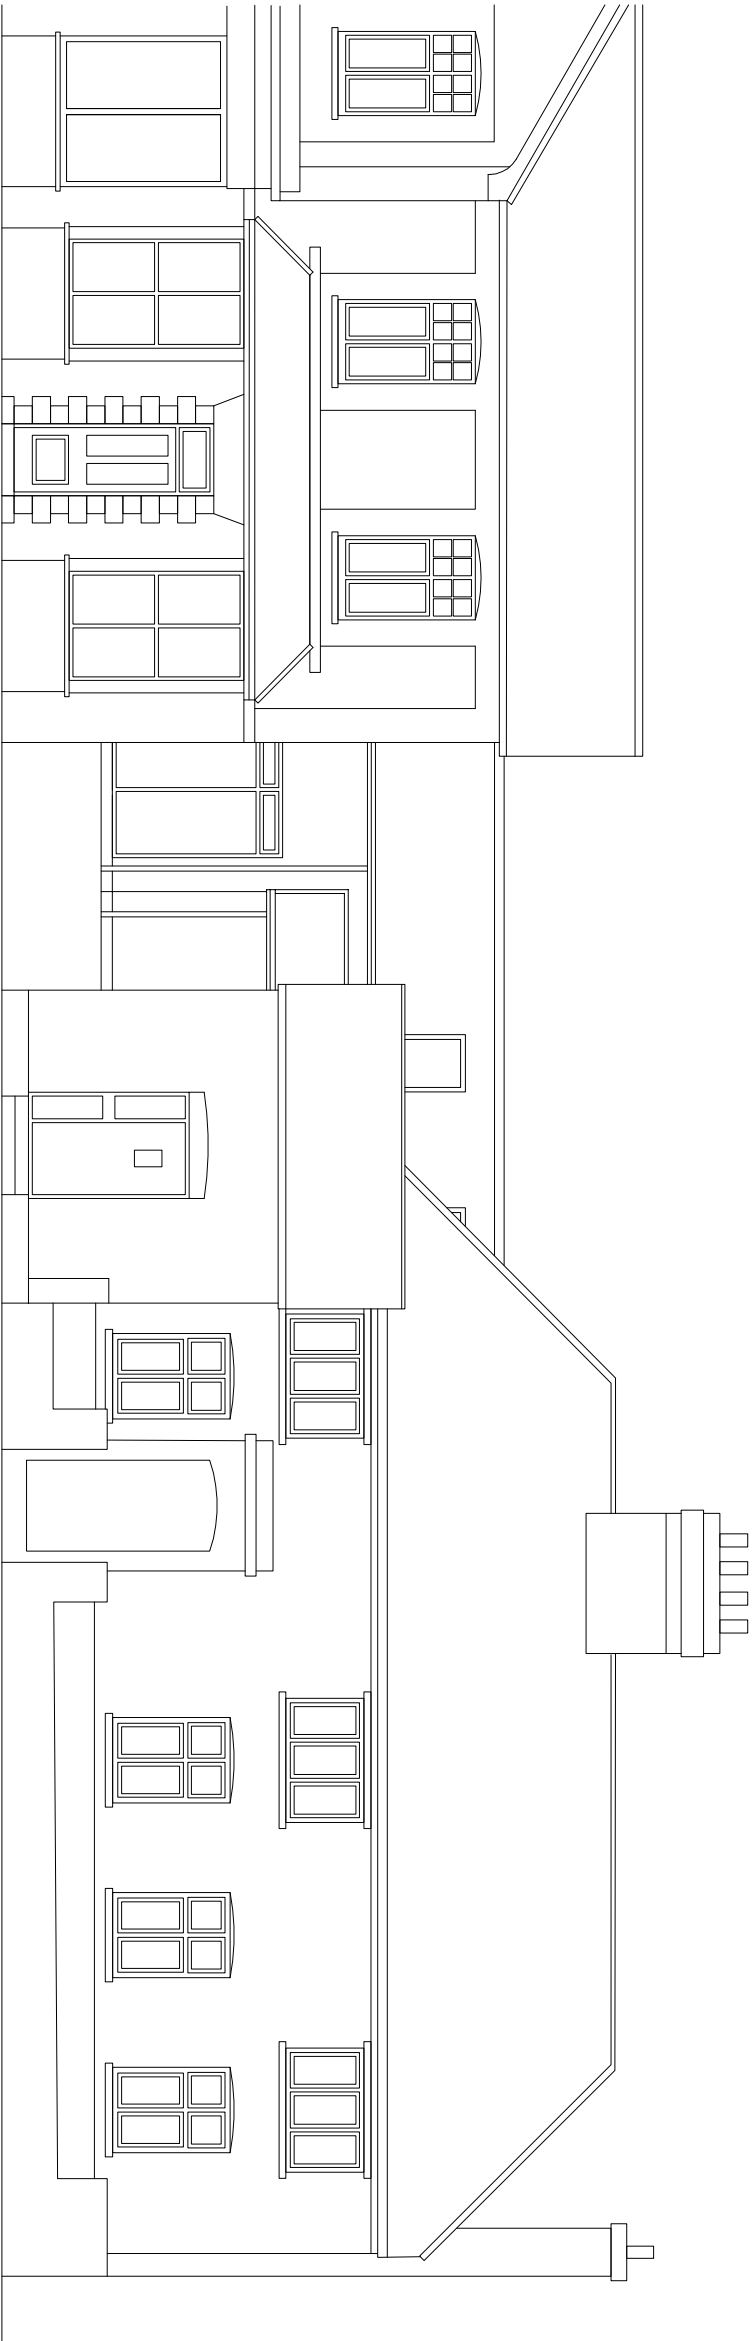

SM DATUM

street elevation as proposed

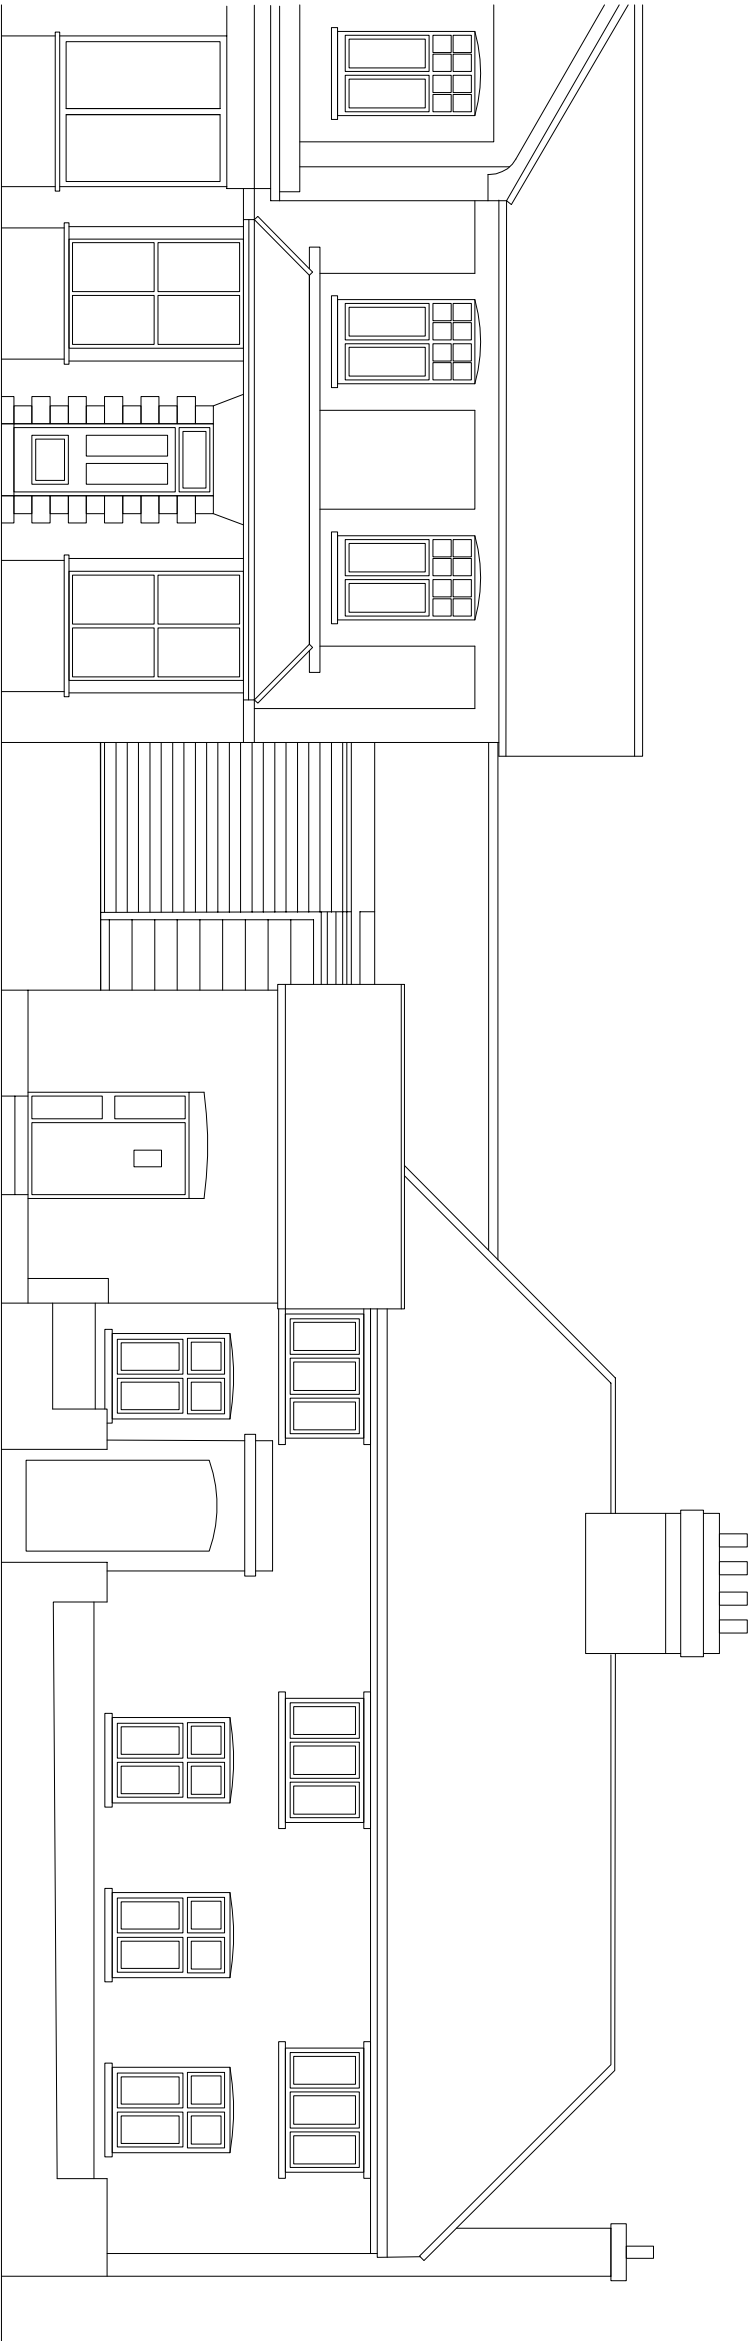


SM DATUM

street elevation as existing

A Living room window enlarged.
Entrance door recessed and canopy omitted.
Upper roof ridge height adjusted to match existing.

21.06.2019 PM

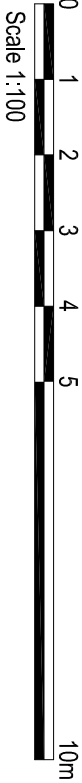

PROJECT		CLIENT	DATE	DRAWN
Reptune Garage site Main Road YAPTON		P Mountford	Feb 2019	pm
DRAWING	SCALE	DRAWING NO		REV
Proposed elevations	1:100@A3	1801/06		A