

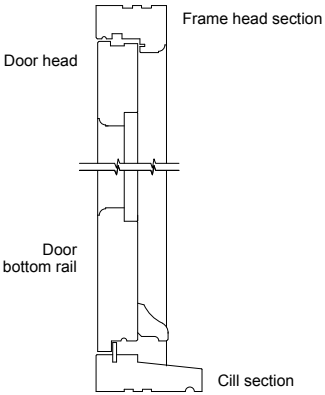
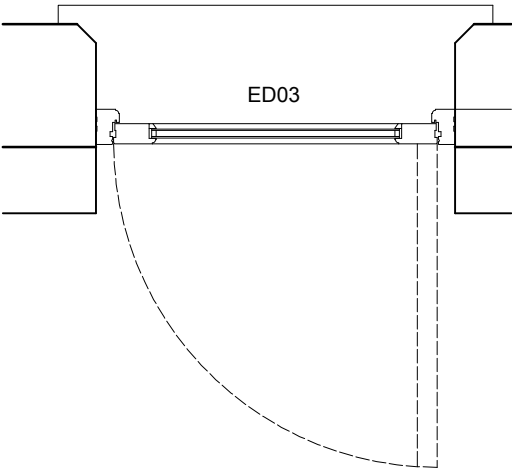
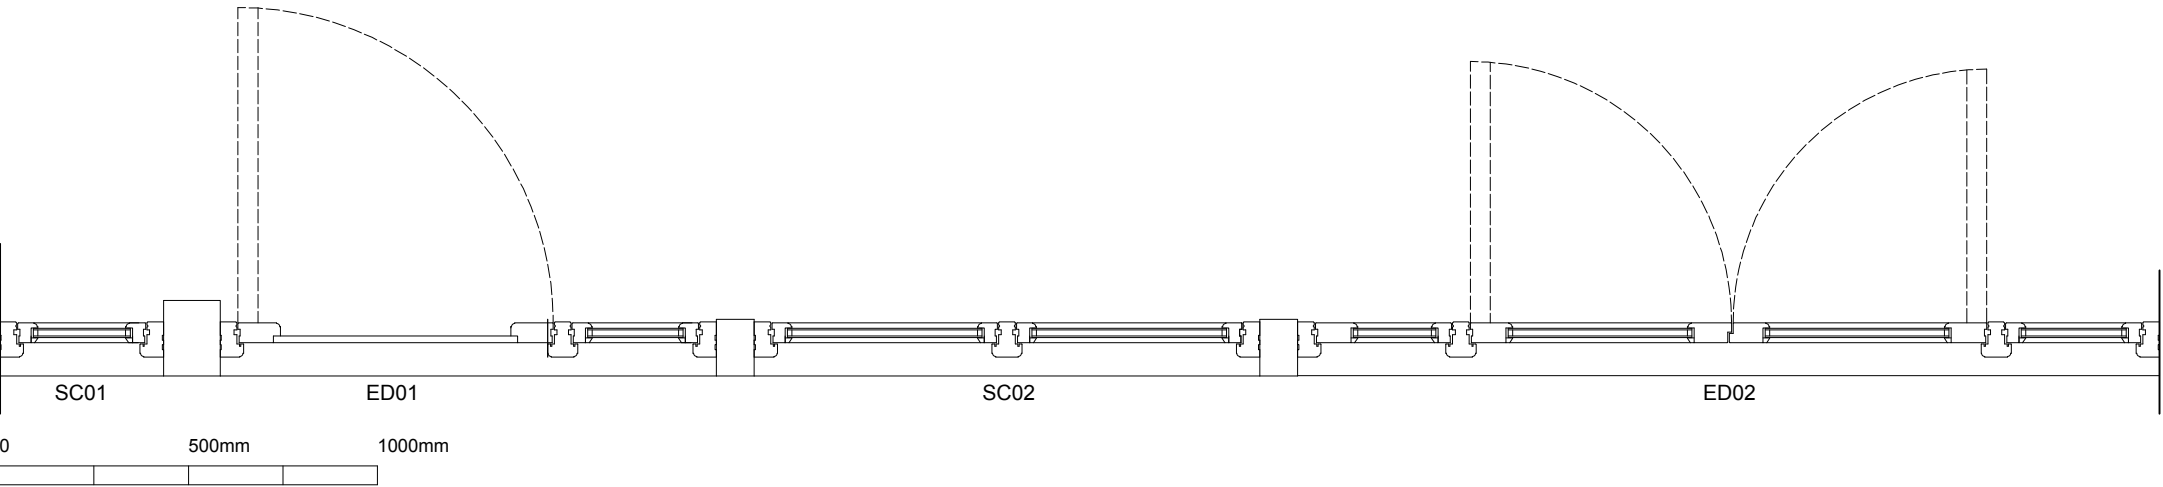
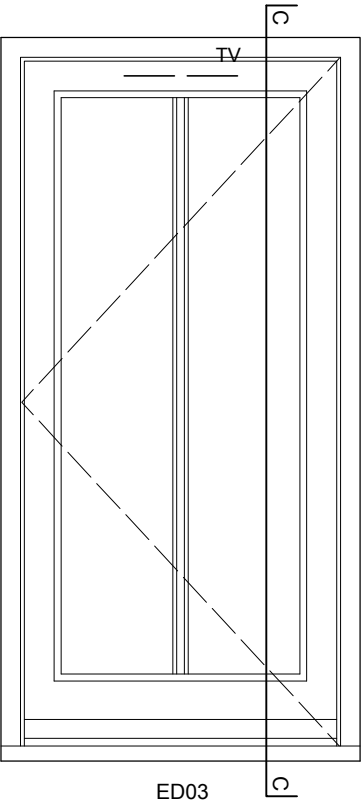



This drawing and its contents are the strict copyright of Architectura Design. No reproduction without permission. Do not scale. Written dimensions to be used where given. All dimensions and details to be checked on site. FOR PLANNING PURPOSES ONLY

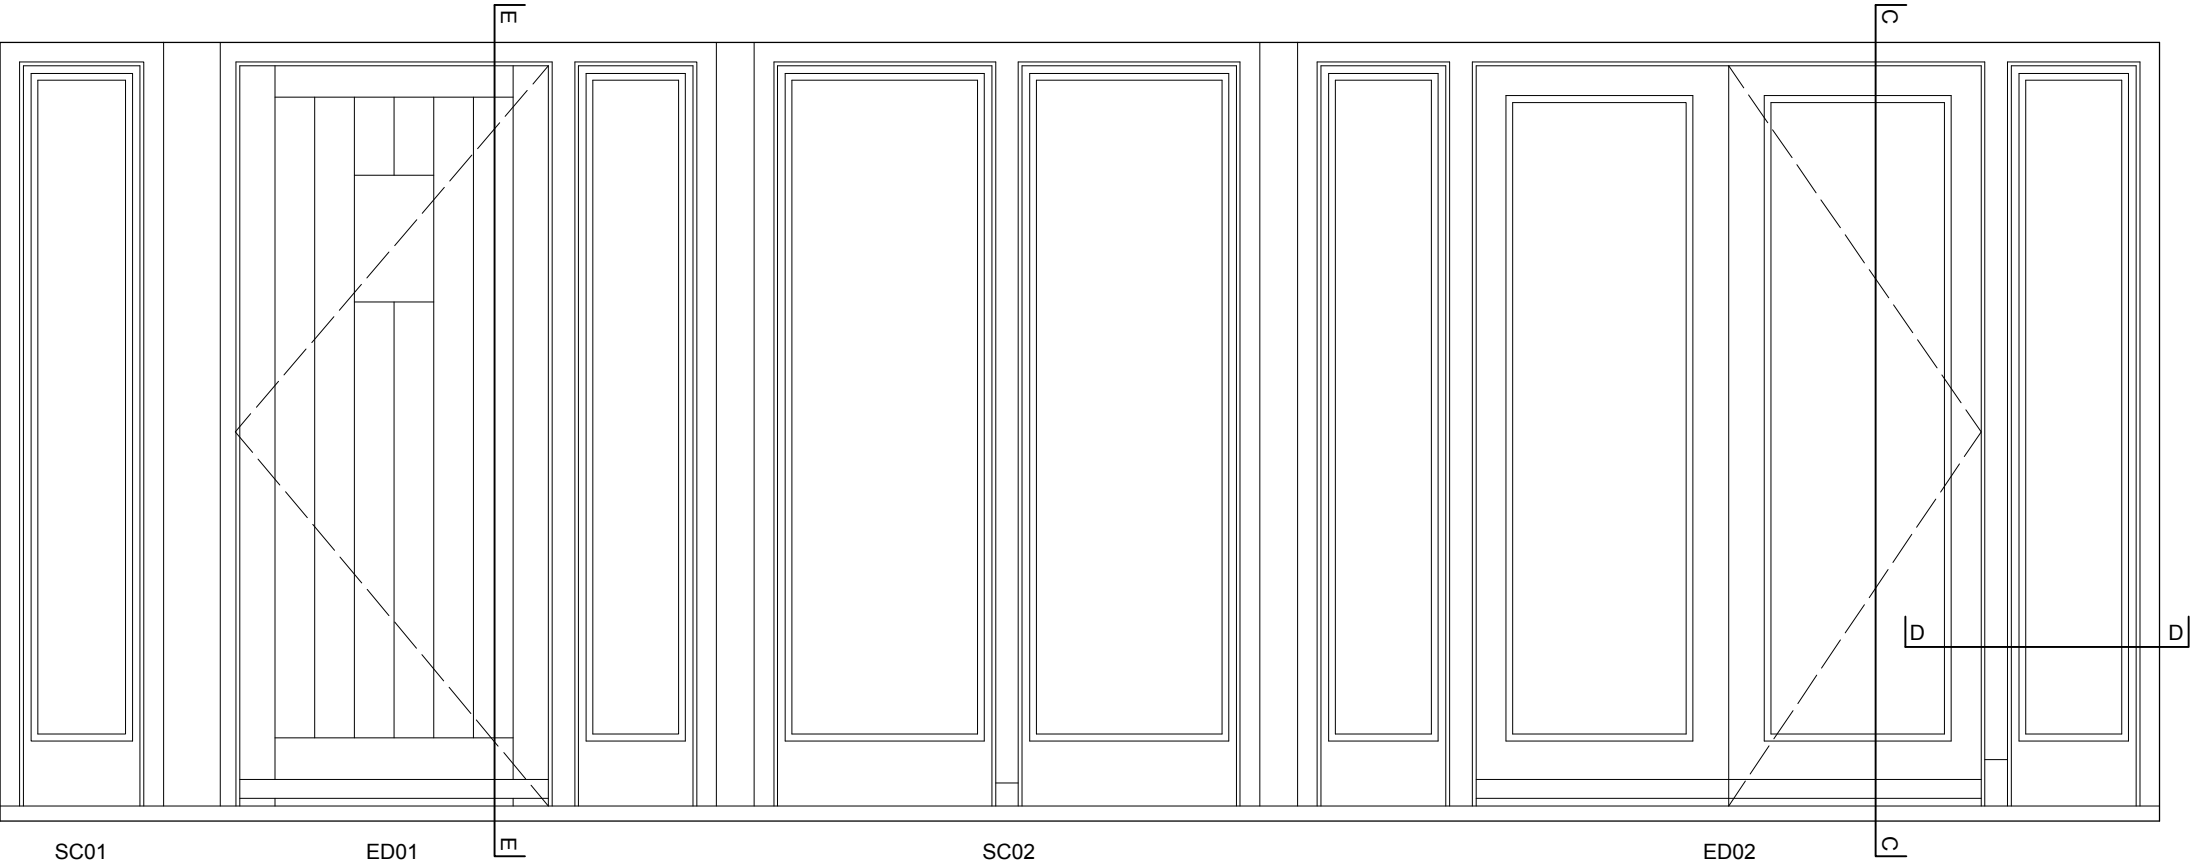

Door Section E-E

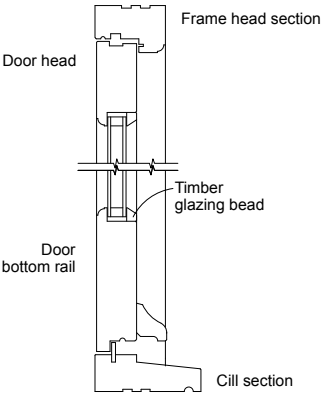

Door Section C-C

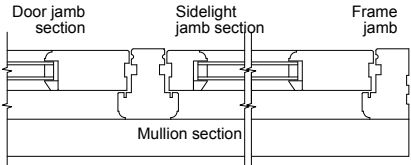

Window Section D-D
0 250mm

Architectura
Architectural Design & Drawing Service

Proposed Barn Conversion
at North Barn, Hoe Lane, Flansham
for Ms R Parker & Mr B Martin
Drawing P04 January 2021 Scale 1:10 & 1:20 @ A3
Proposed Drawing - Door Details