


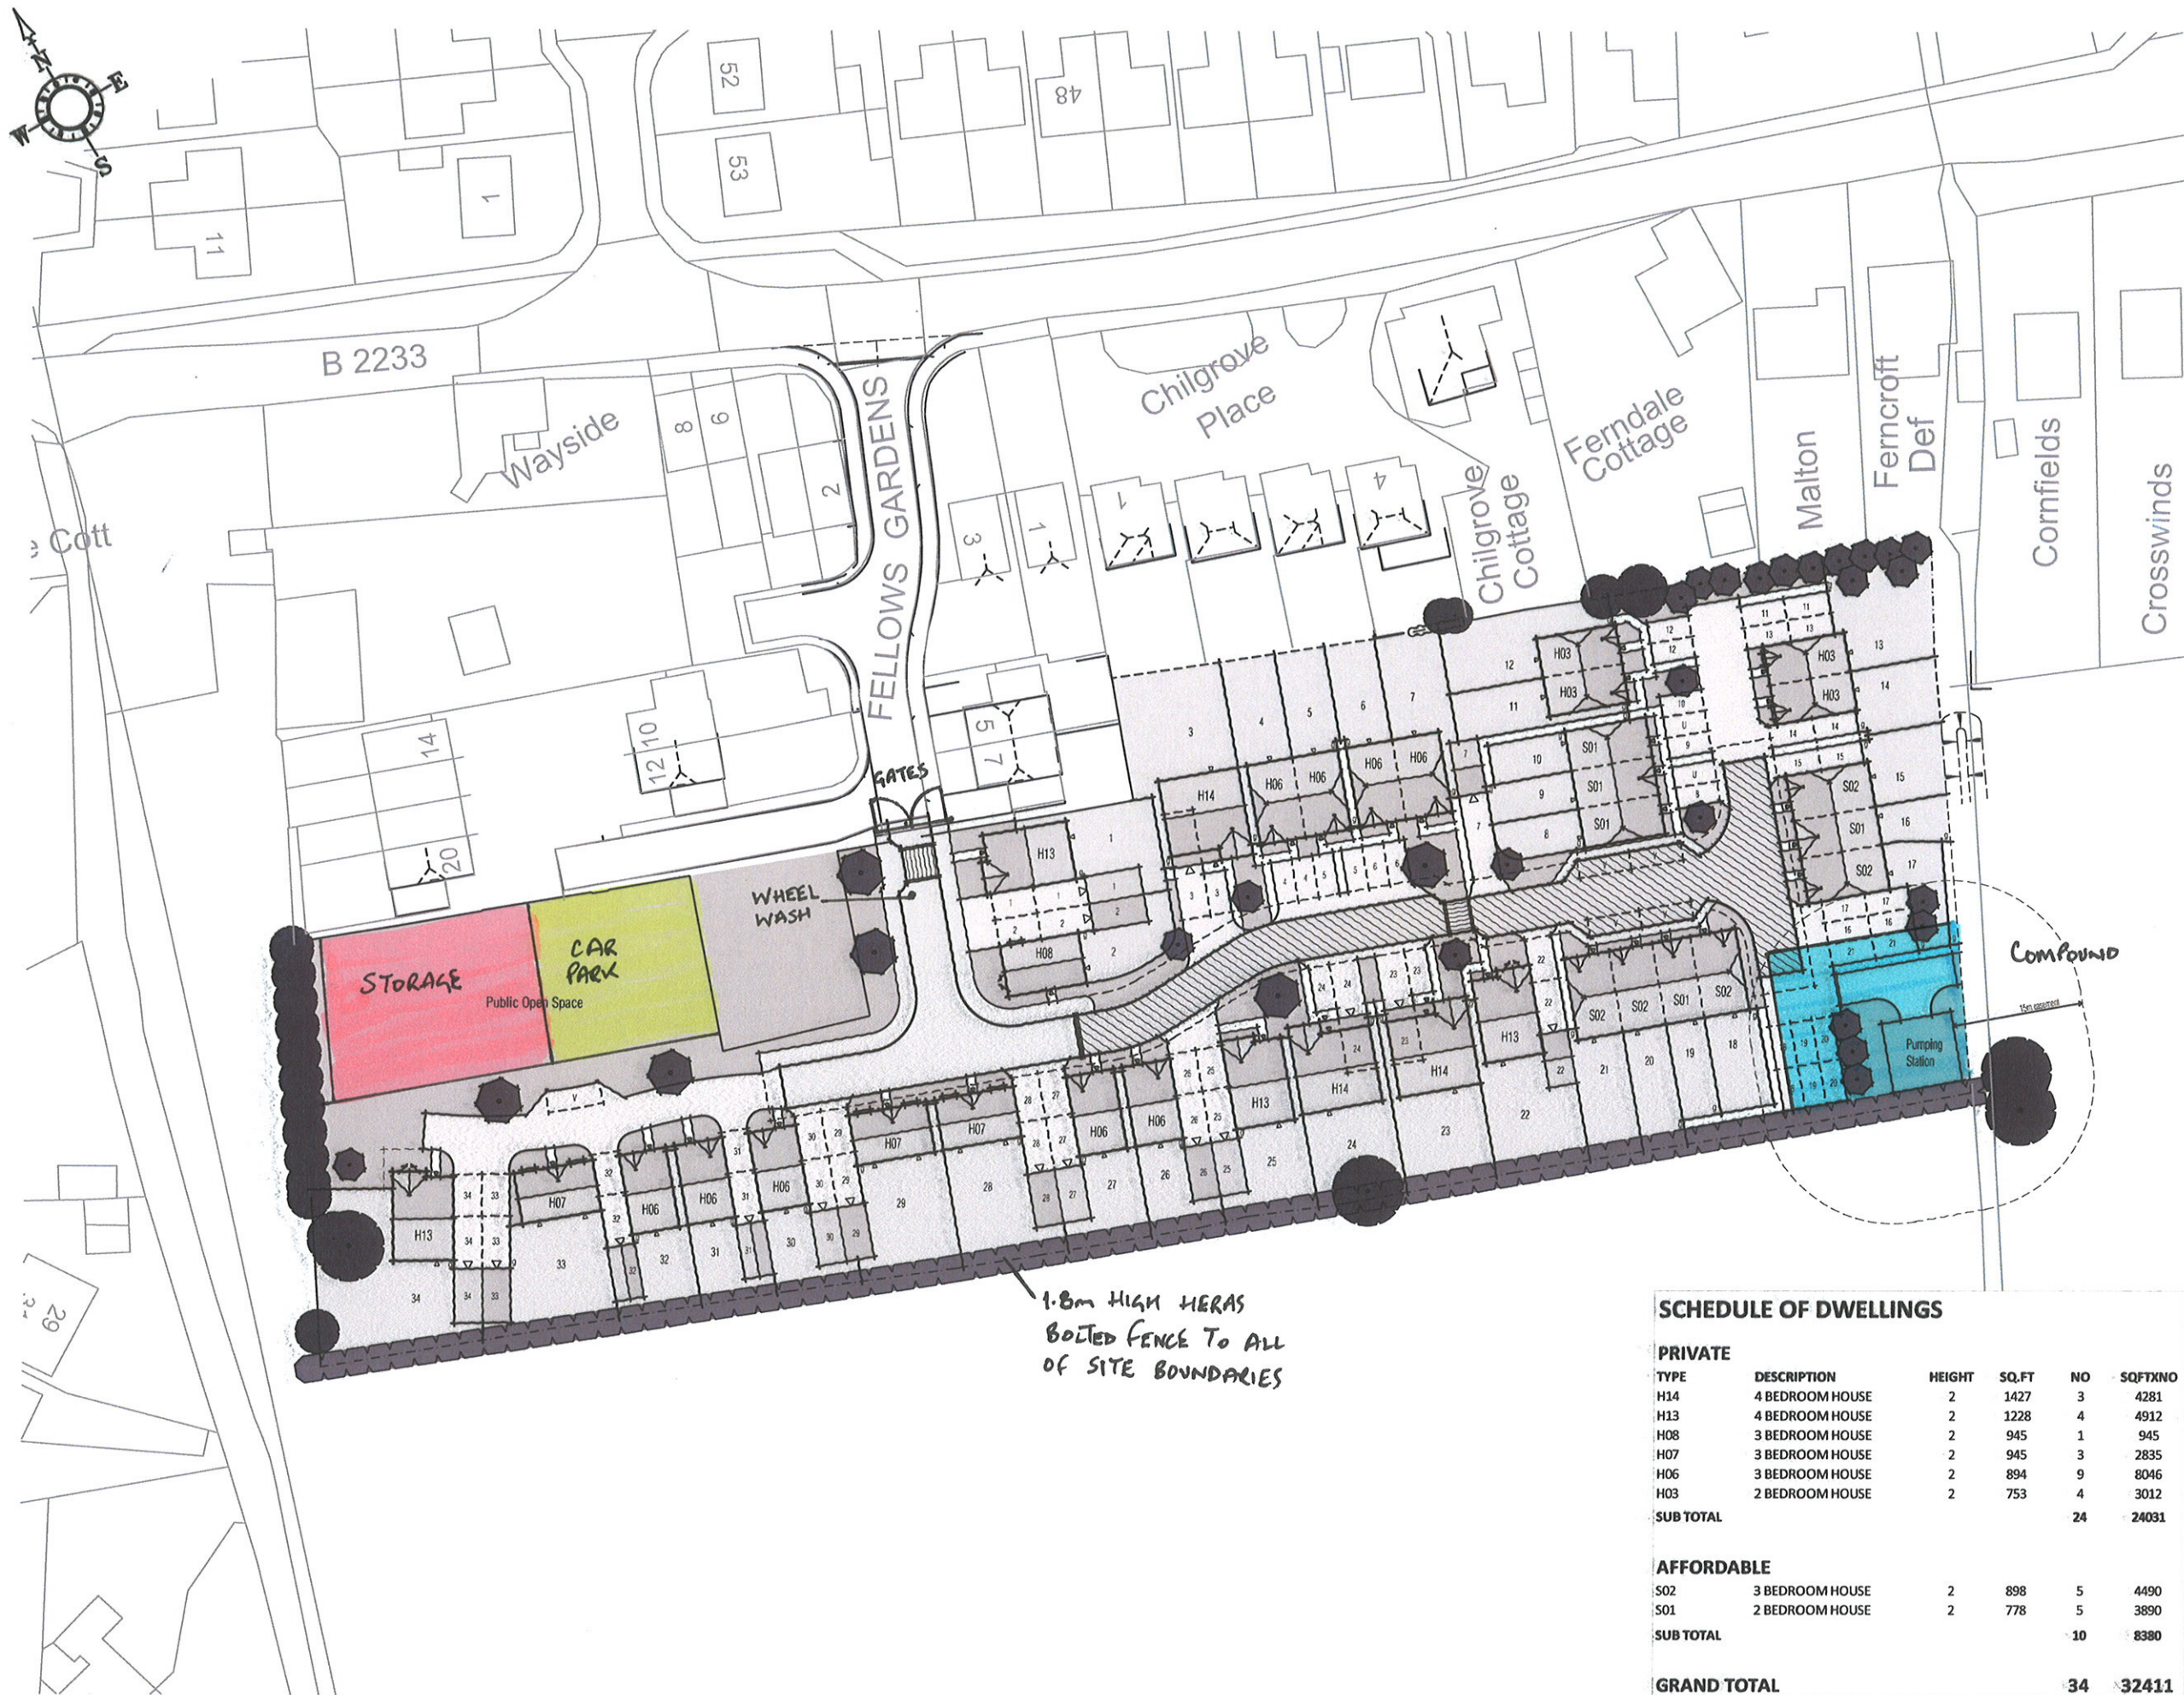

Drawn by : TDT Checked by :SJC

Date: NOVEMBER 2013

This drawing and the works depicted are the copyright of Simon Cooper Associates Ltd. and may not be reproduced or amended except by written permission. No liability will be accepted for amendments made by other persons.

Revisions

Rev	Date	Drawn	Checked
A	02.01.14	MAH	SJC
REDRAWN FOR TITLE OWNERSHIP.			
B	17.01.14	TDT	SJC
REDRAWN FOLLOWING CLIENT COMMENTS			
C	05.02.14	TDT	SJC
AMENDED TO CLIENT COMMENTS			
D	13.02.14	SLT	SJC
ADDITIONAL DETAILS ADDED TO SOME HOUSETYPES			
E	16.02.14	TDT	SJC
PLOTS 8-21 REPOSITIONED FOLLOWING CLIENTS COMMENTS.			
F	21.02.14	TDT	SJC
AMENDED TO PLANNERS COMMENTS			



Project:

LAND OFF FELLOWS GARDENS,
YAPTON, WEST SUSSEX

Drawing Title:

CMP DETAILS

Client:

Bellway



Simon Cooper Associates Limited,
Connaught House, 22/24 Guilford Road, Basingstoke, GU19 5JN
Telephone 01276 450039
info@simoncooper.net www.simoncooper.net

Dwg No: CMP/01

Scale @ A2: 1:500

Rev:

SCHEDULE OF DWELLINGS

PRIVATE

TYPE	DESCRIPTION	HEIGHT	SQ.FT	NO	SQFTXNO
H14	4 BEDROOM HOUSE	2	1427	3	4281
H13	4 BEDROOM HOUSE	2	1228	4	4912
H08	3 BEDROOM HOUSE	2	945	1	945
H07	3 BEDROOM HOUSE	2	945	3	2835
H06	3 BEDROOM HOUSE	2	894	9	8046
H03	2 BEDROOM HOUSE	2	753	4	3012
SUB TOTAL				24	24031

AFFORDABLE

S02	3 BEDROOM HOUSE	2	898	5	4490
S01	2 BEDROOM HOUSE	2	778	5	3890
SUB TOTAL				10	8380

GRAND TOTAL

34 32411