
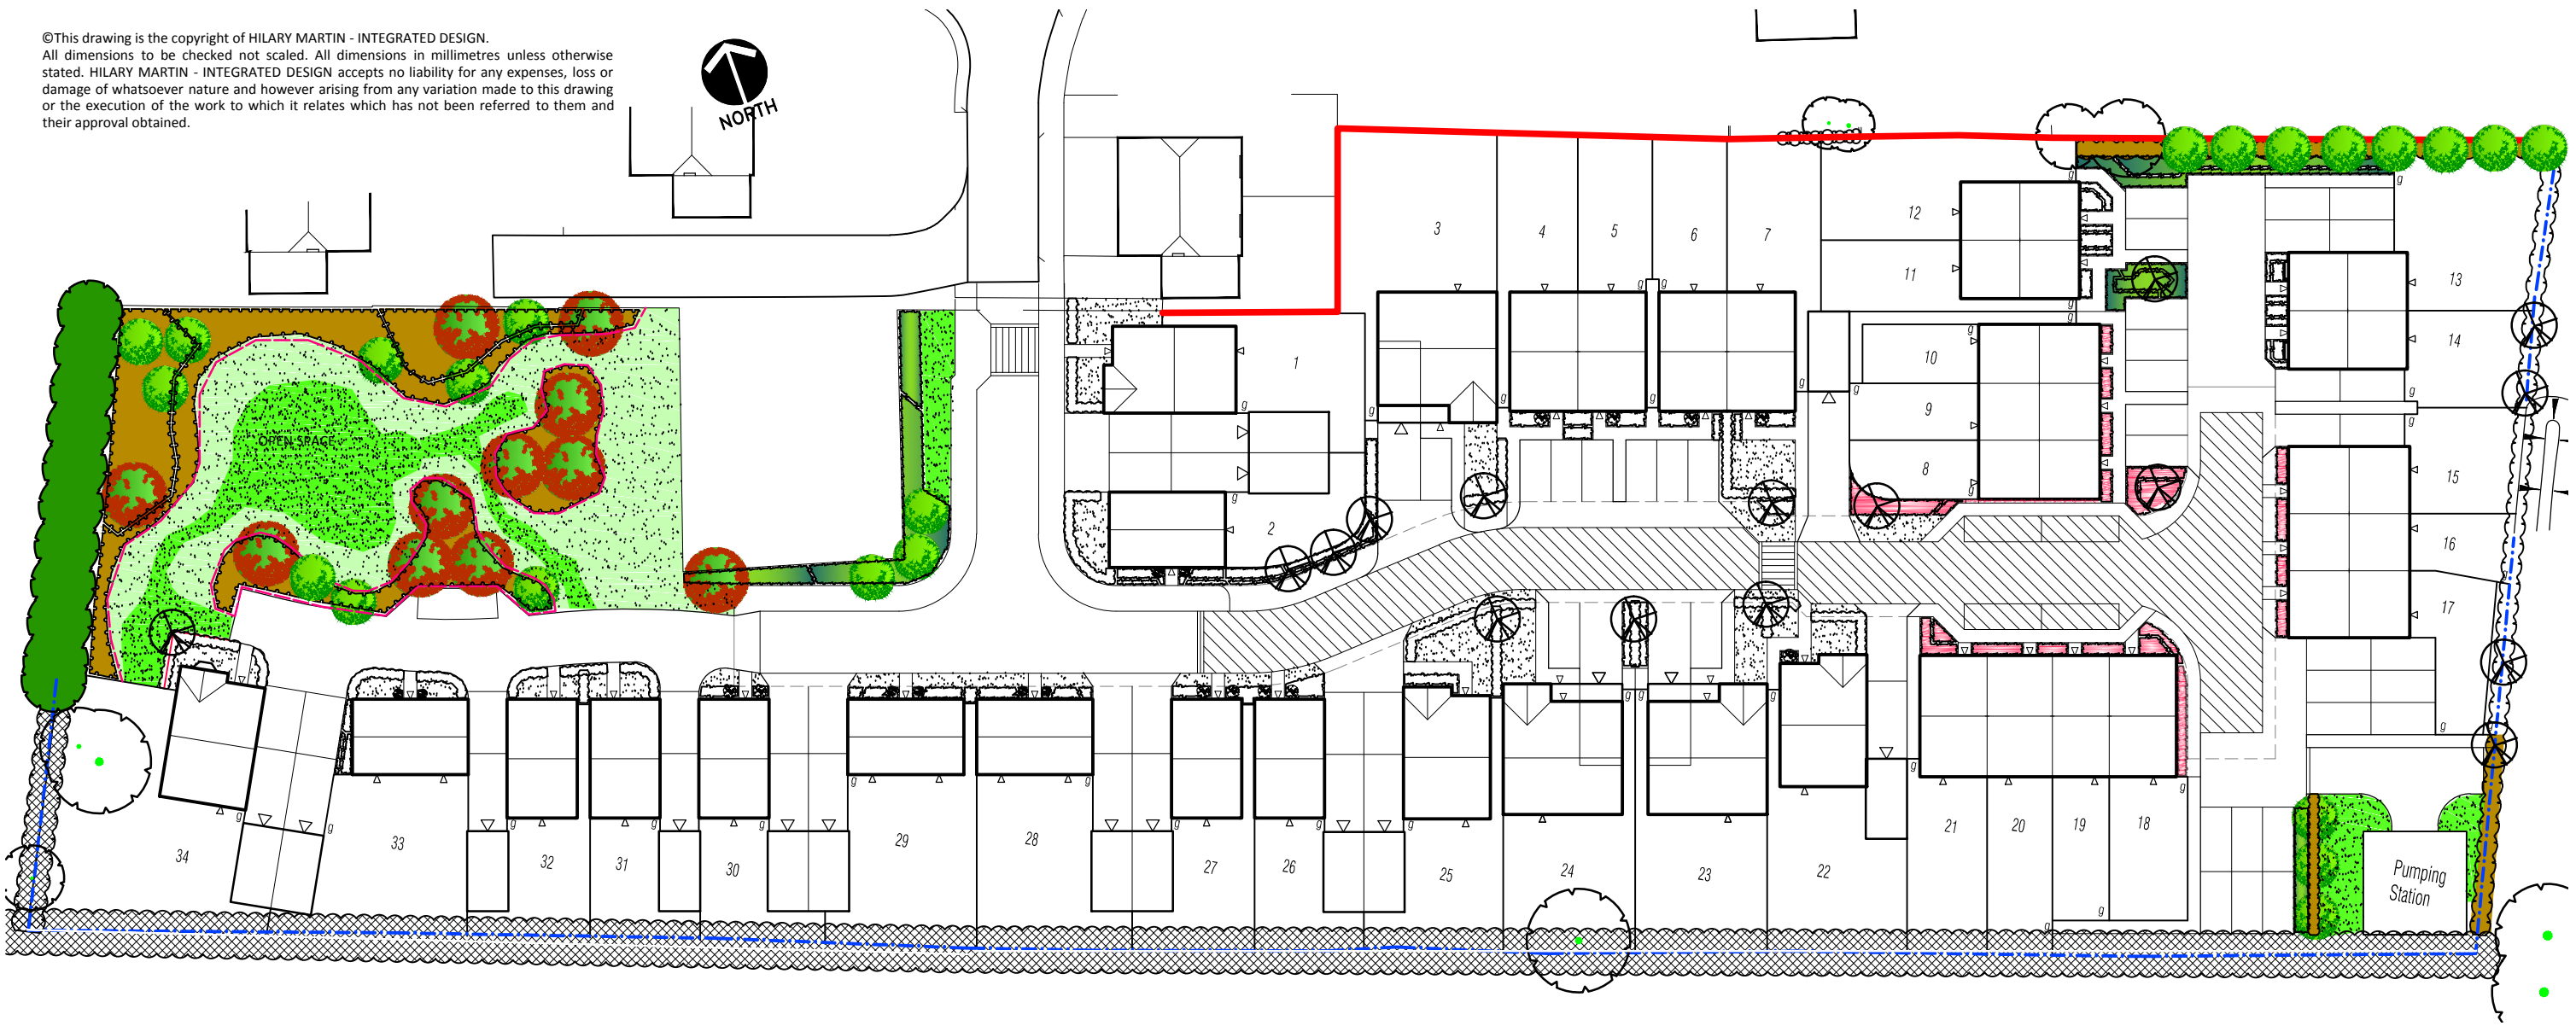
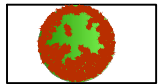
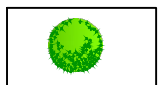
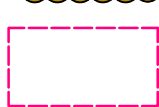
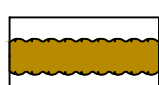
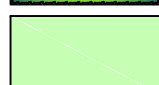


©This drawing is the copyright of HILARY MARTIN - INTEGRATED DESIGN.
All dimensions to be checked not scaled. All dimensions in millimetres unless otherwise stated. HILARY MARTIN - INTEGRATED DESIGN accepts no liability for any expenses, loss or damage of whatsoever nature and however arising from any variation made to this drawing or the execution of the work to which it relates which has not been referred to them and their approval obtained.

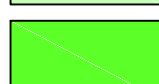





MANAGEMENT COMPANY RESPONSIBILITY

-  Existing vegetation retained
-  New Native Trees
-  New Ornamental and Fastigate Trees
-  New Native Shrub and Tree Planting
-  Temporary Rabbit and Dog proof fence
-  New Native Hedgerow
-  New Ornamental Planting
-  Long Grass mown twice per annum
-  Mown Grass

REGISTERED SOCIAL LANDLORD RESPONSIBILITY

-  New Tree and Ornamental Planting

HOUSE OWNER RESPONSIBILITY

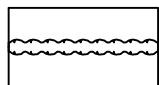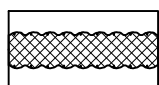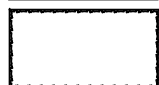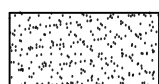-  Existing vegetation retained
-  New Trees
-  Ornamental Hedge
-  Native Hedgerow
-  New Ornamental Planting
-  Mown Grass

Client
BELLWAY HOMES

Project
FELLOWS GARDENS - YAPTON

Drawing Title
LANDSCAPE MANAGEMENT AREAS

Drawing No
ID583.04A

Scale
1:500@A3

Date
02-14

Drawn By
HM


Hilary Martin
integrated design

Chartered Landscape Architect
96 Pauntley Road-Christchurch-Dorset-BH23 3JW
T: 01202 474399 E: hil@hilarymartin.co.uk
www.hilarymartin.co.uk