

Planning and Development Services
Arun District Council
Arun Civic Centre
Maltravers Road
Littlehampton
West Sussex
BN17 5LF

Developer Services
Southern Water
Sparrowgrove House
Sparrowgrove
Otterbourne
Hampshire
SO21 2SW



Your Ref
Y/24/19/DOC
Our Ref
PLAN-027553
Date
11/04/2019

Dear Sirs,

Proposal: Approval of details reserved by condition imposed under ref Y/9/18/HH relating to Condition No 4 surface water drainage.
Site: Skyview House, Hoe Lane, Flansham, PO22 8NW.
Y/24/19/DOC

Thank you for your letter of 28/03/2019.


The Council's Building Control officers/technical staff and the environment agency should be consulted regarding the discharge condition 4 for surface water disposal.

Yours sincerely,



Luis Silva
Developer Services

SOUTHERN WATER

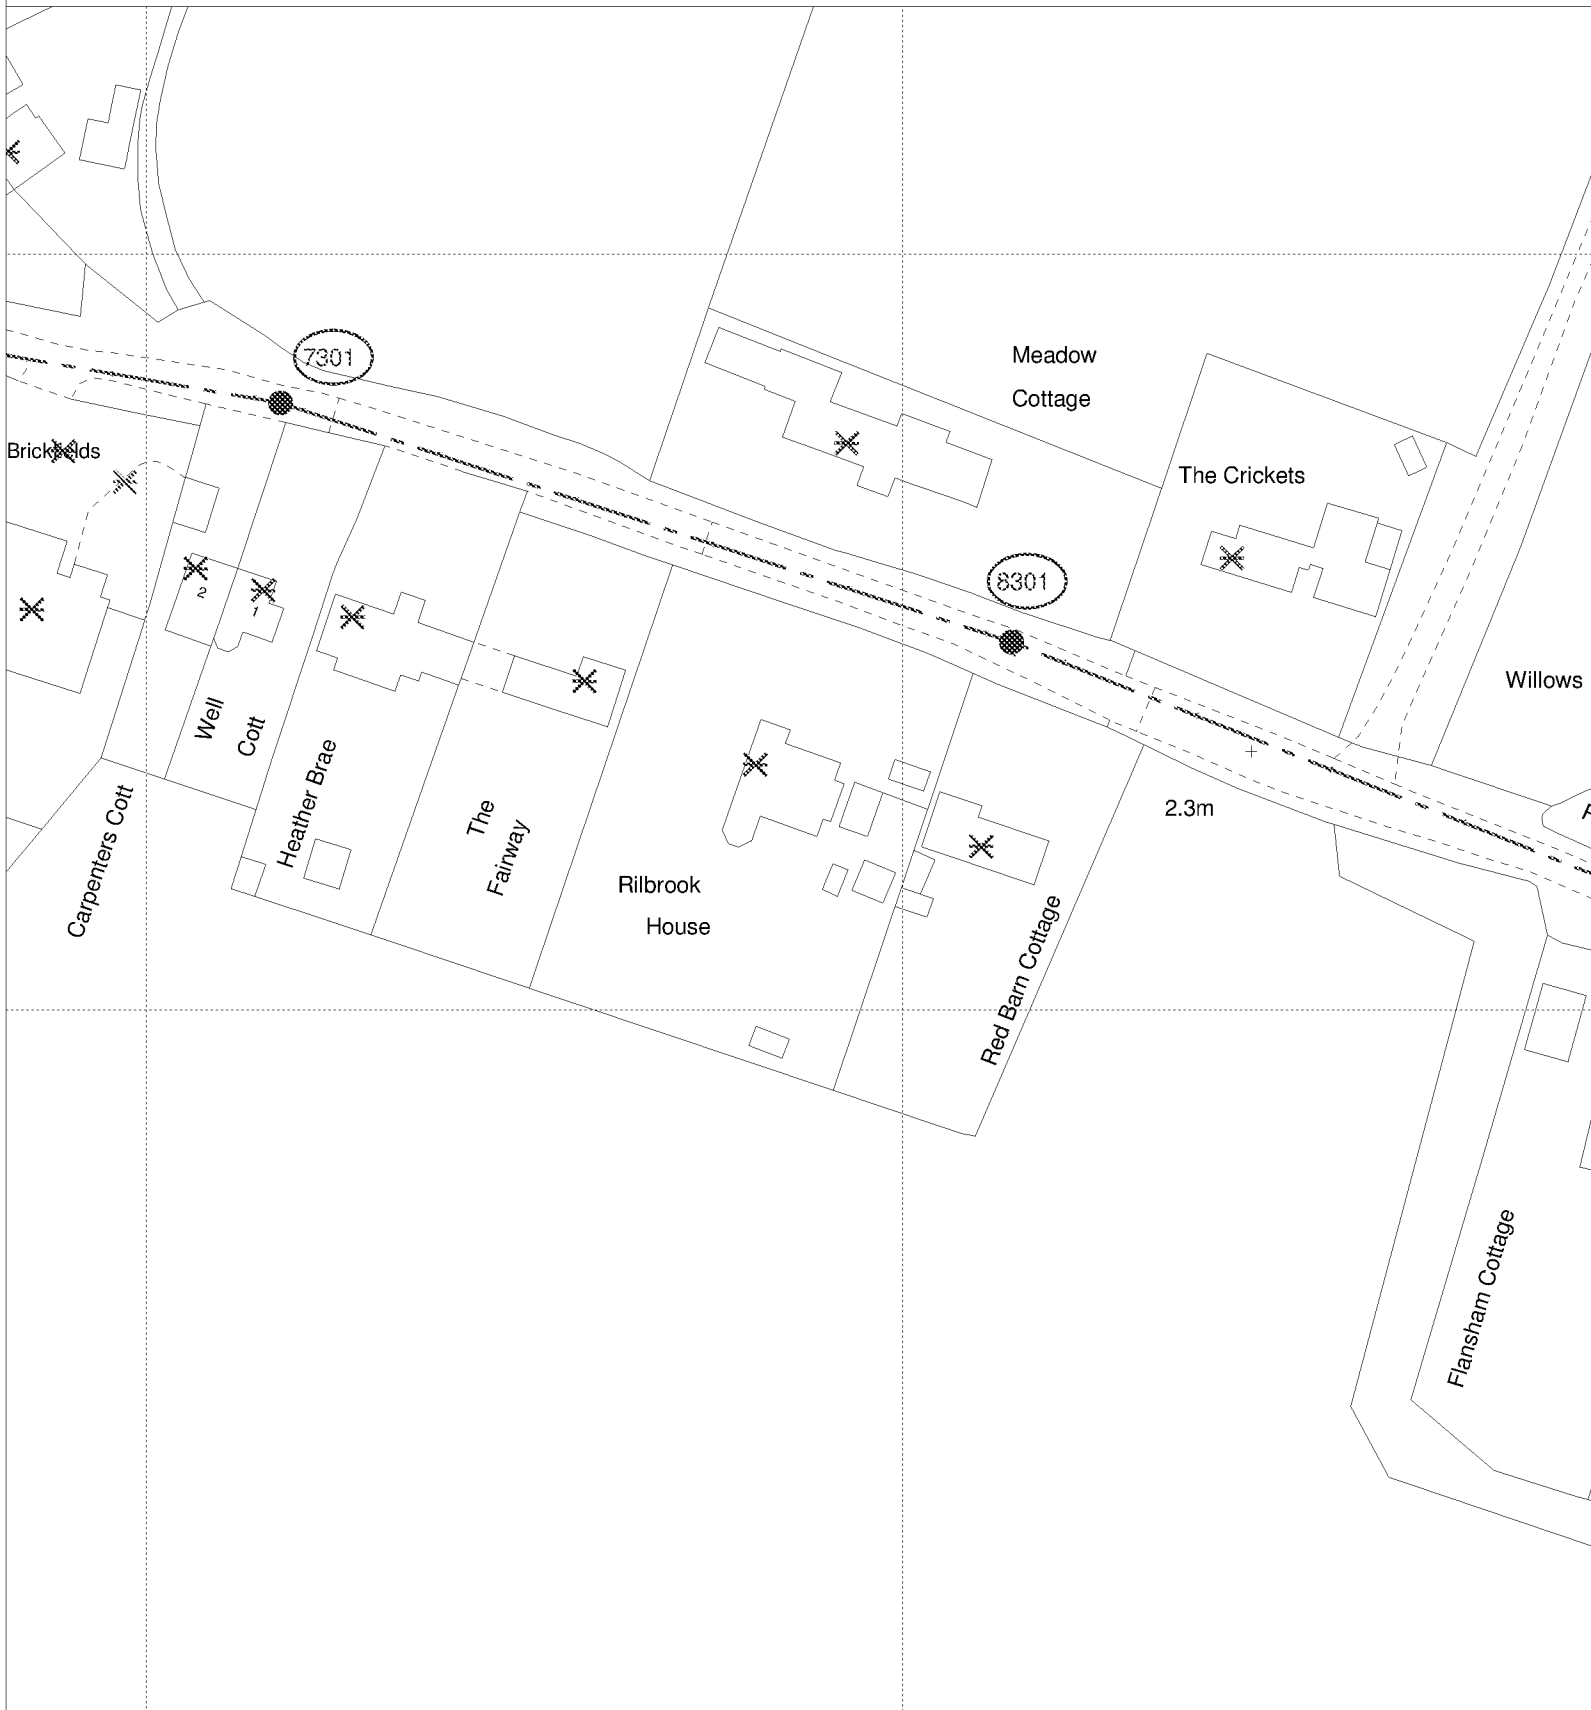

The positions of pipes shown on this plan are believed to be correct, but Southern Water Services Ltd accept no responsibility in the event of inaccuracy. The actual positions should be determined on site.

Based upon Ordnance Survey Digital Data with the permission of the controller of H.M.S.O. Crown Copyright Reserved Licence No. WU 298530

O.S. REF: SU9501SE

Scale: 1:1000

Screen Print

ARUN DISTRICT COUNCIL Y24/19/DOC

WARNING: BAC pipes are constructed of Banded Asbestos Cement

WARNING: Unknown (HUKO) materials may include Banded Asbestos Cement



Printed By: kishoku

Date: 4-4-2019

Southern Water MapGuide Browser

Requested By:

N