


Site Location:

Grid Reference: SU 97923 04636
Latitude: 50.833
Longitude: -0.610

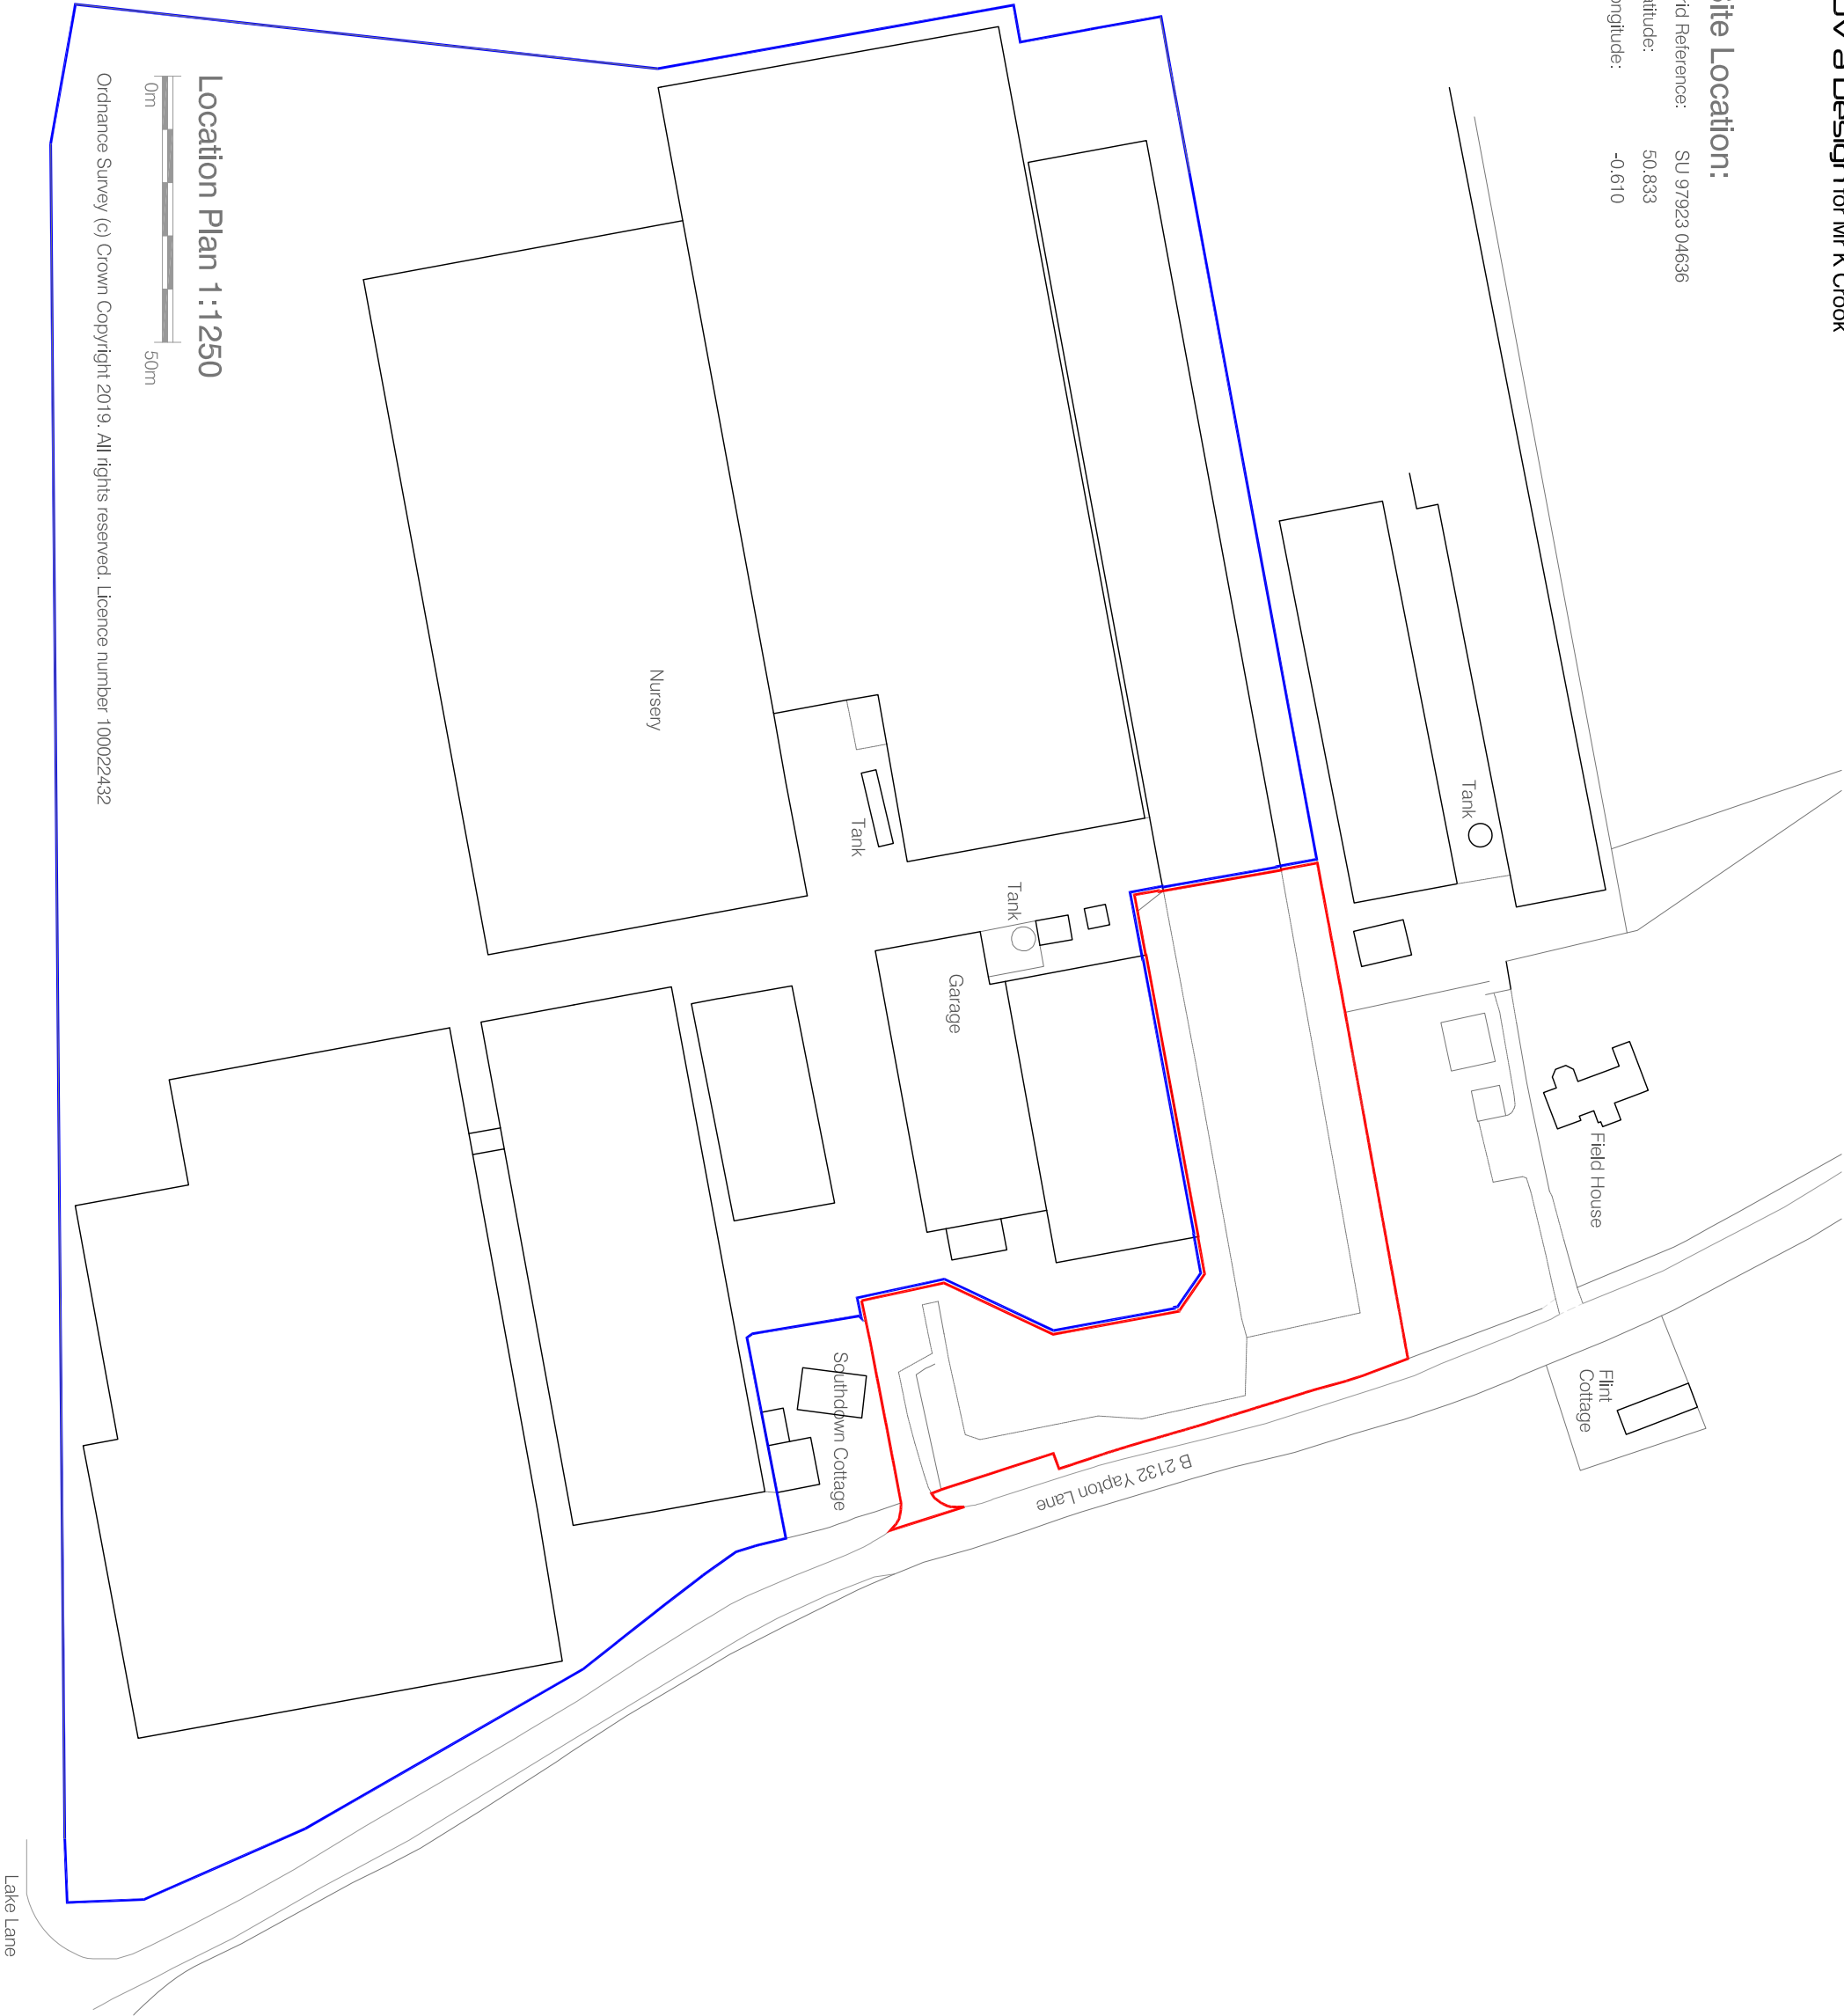

notes


Permission is granted to scale from this drawing for the purpose of Local Authority Planning Approval only. In all other cases DO NOT scale from this drawing. Please contact this office for any additional information required.

Contractors, Sub-Contractors and Suppliers are to check all relevant dimensions, levels and details of the site and any existing buildings before commencing any shop drawings or building work. Any discrepancies should be reported to this office.

This drawing must be read in conjunction with all related drawings and documents relevant to this project, including those prepared by appointed consultants, specialists and sub-contractors etc.

This drawing is the copyright of RDV a Design.

revisions	04/03/2020
A blue line extended	

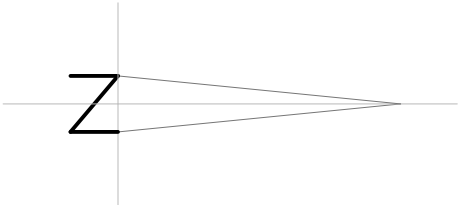

RDV a Design

9 Oak End | Arundel | West Sussex
Tel: 01903 884013

project
Fresh Acres Nurseries
Yapton Lane Walberton
Arundel West Sussex

drawing
Location Plan
As Existing

scale	@ A3	date	rev
1:1250		December 2019	
job no	drawing no		
19171	00.01		A