


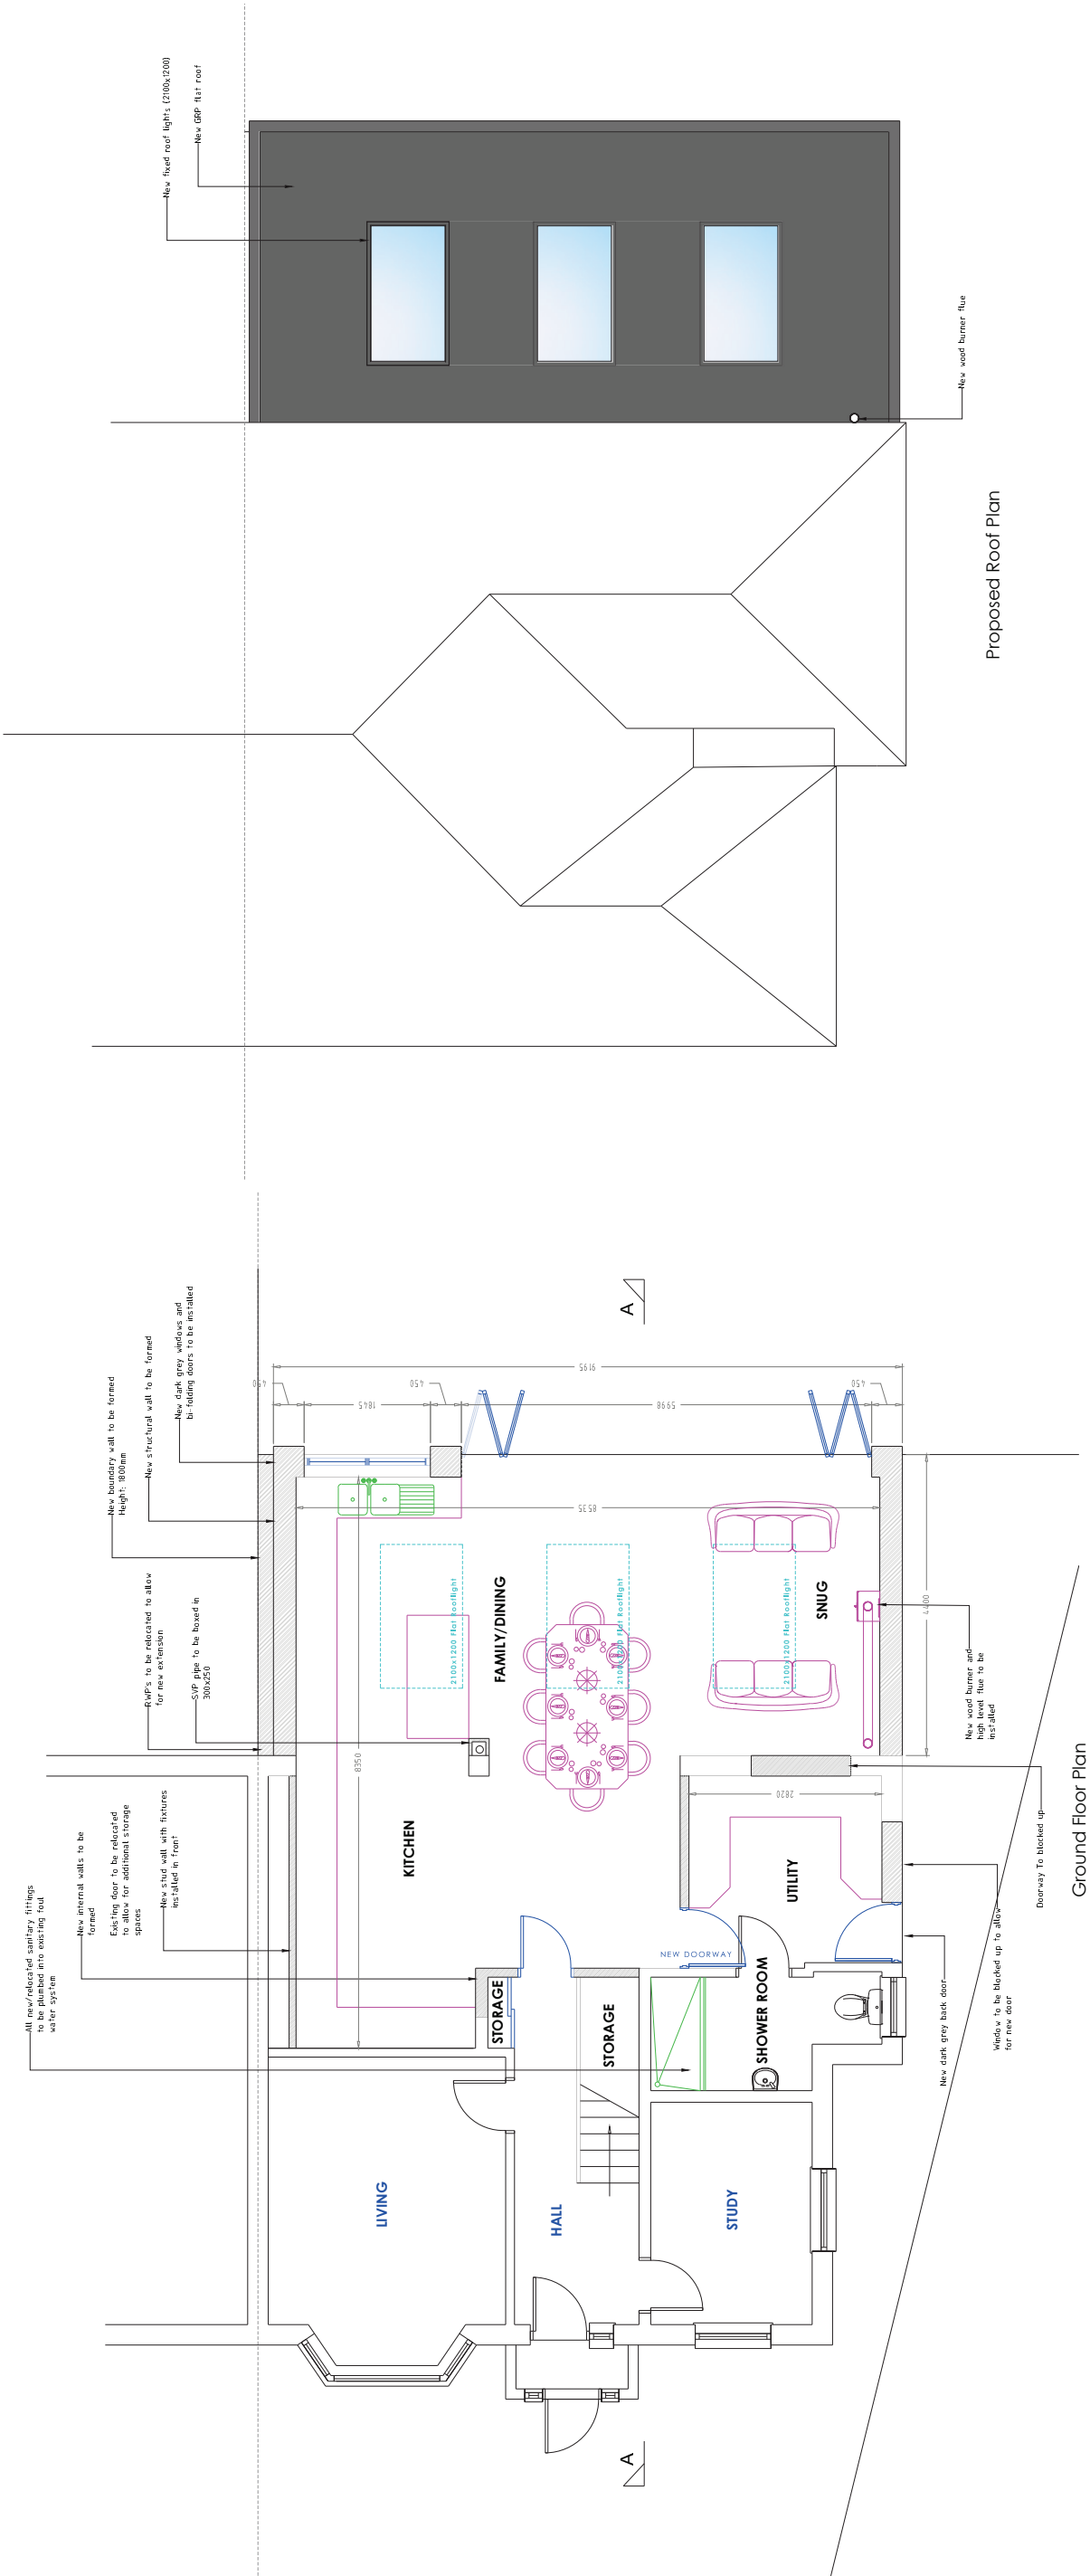

PROJECT TITLE		DRAWING TITLE		No	REVISION	DATE
Proposed Extension at 17 Park Drive Yapton West Sussex BN18 0JF		Proposed Plans				
		STATUS	Planning Application			
		SCALE	1:100 @ A3	DATE	02.03.2018	
		DRAWN BY	DE	DRAWINGS	PA-273-06	