


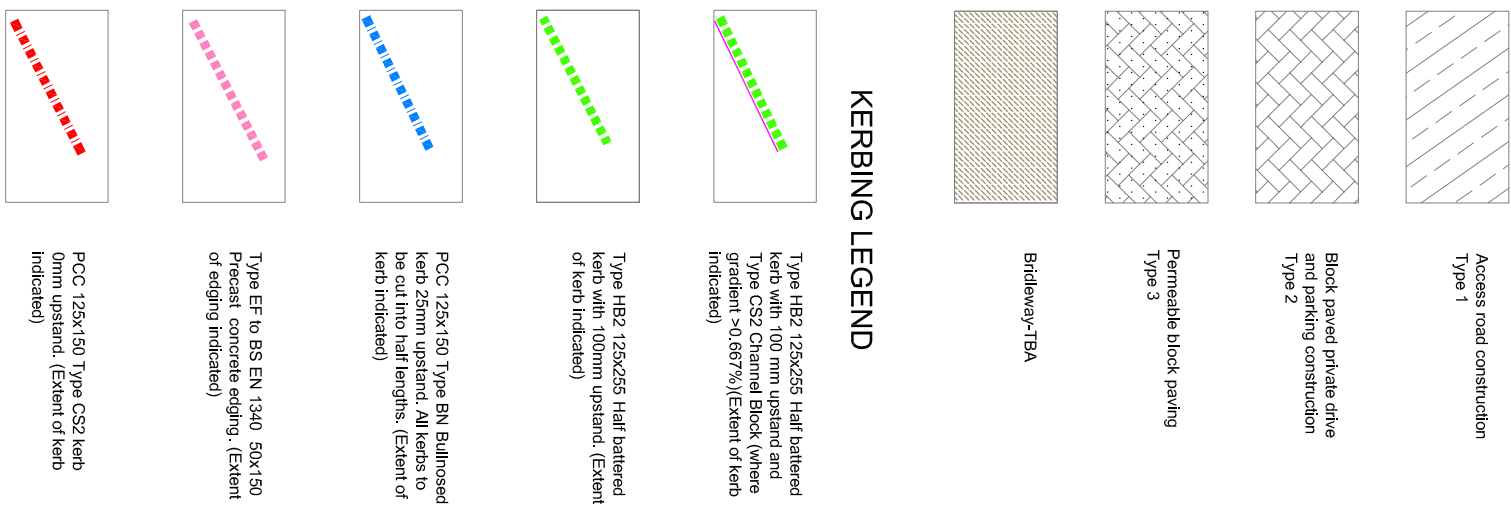



SURFACING LEGEND



B		18.01.21	Planning Type 1 submitted & 5.05.21 approved	KN
A		14.10.20	First issue	KN
Rev		Date	Details	Initials

PRELIMINARY FOR CONSTRUCTION

Project
CINDERS NURSERY, Phase 2
YAPTON

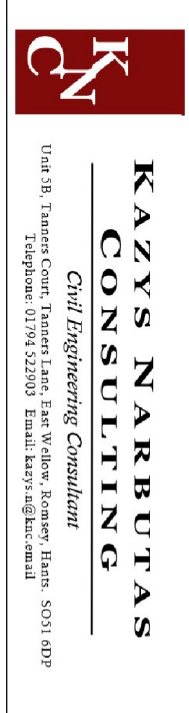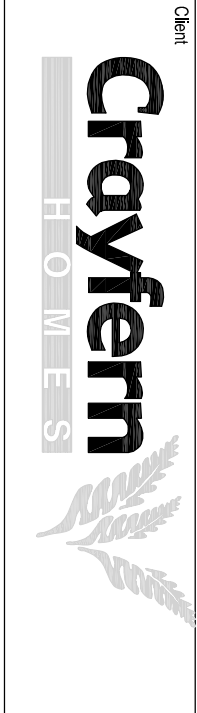

Drawing Title		Engineering Details	
Drawing No.		Surfacing & Kerbing Details	
Scale		1:250	
Drawing No.		507-01	
Revision		B	