



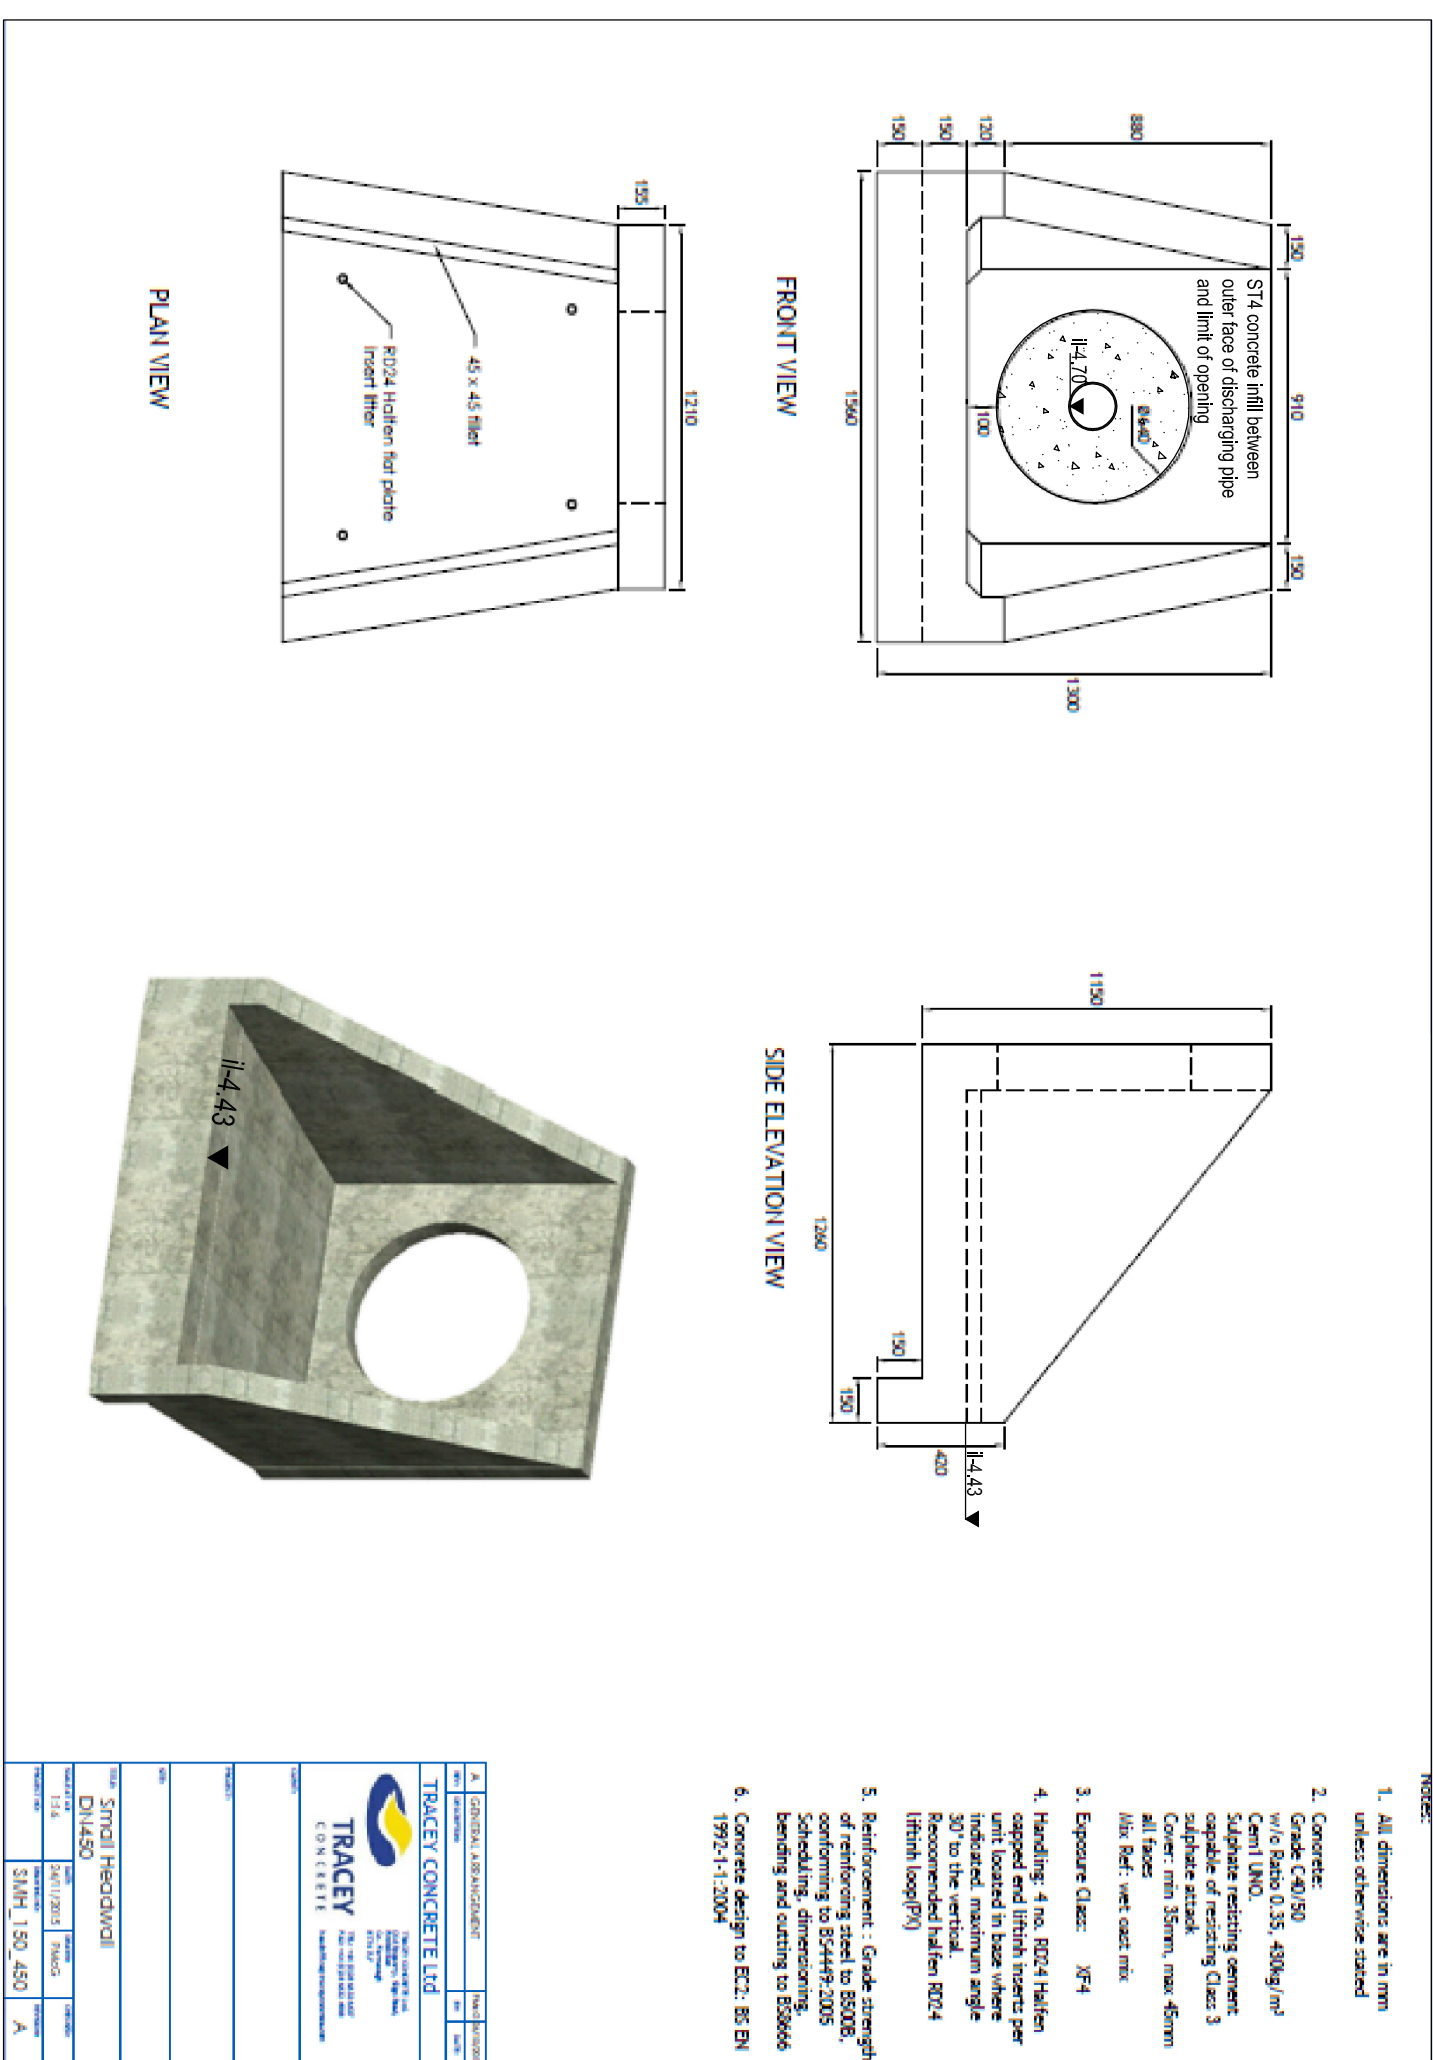

Headwall Details H2

Tracey Concrete Standard Small Headwall Detail Drg No SMH_150_450

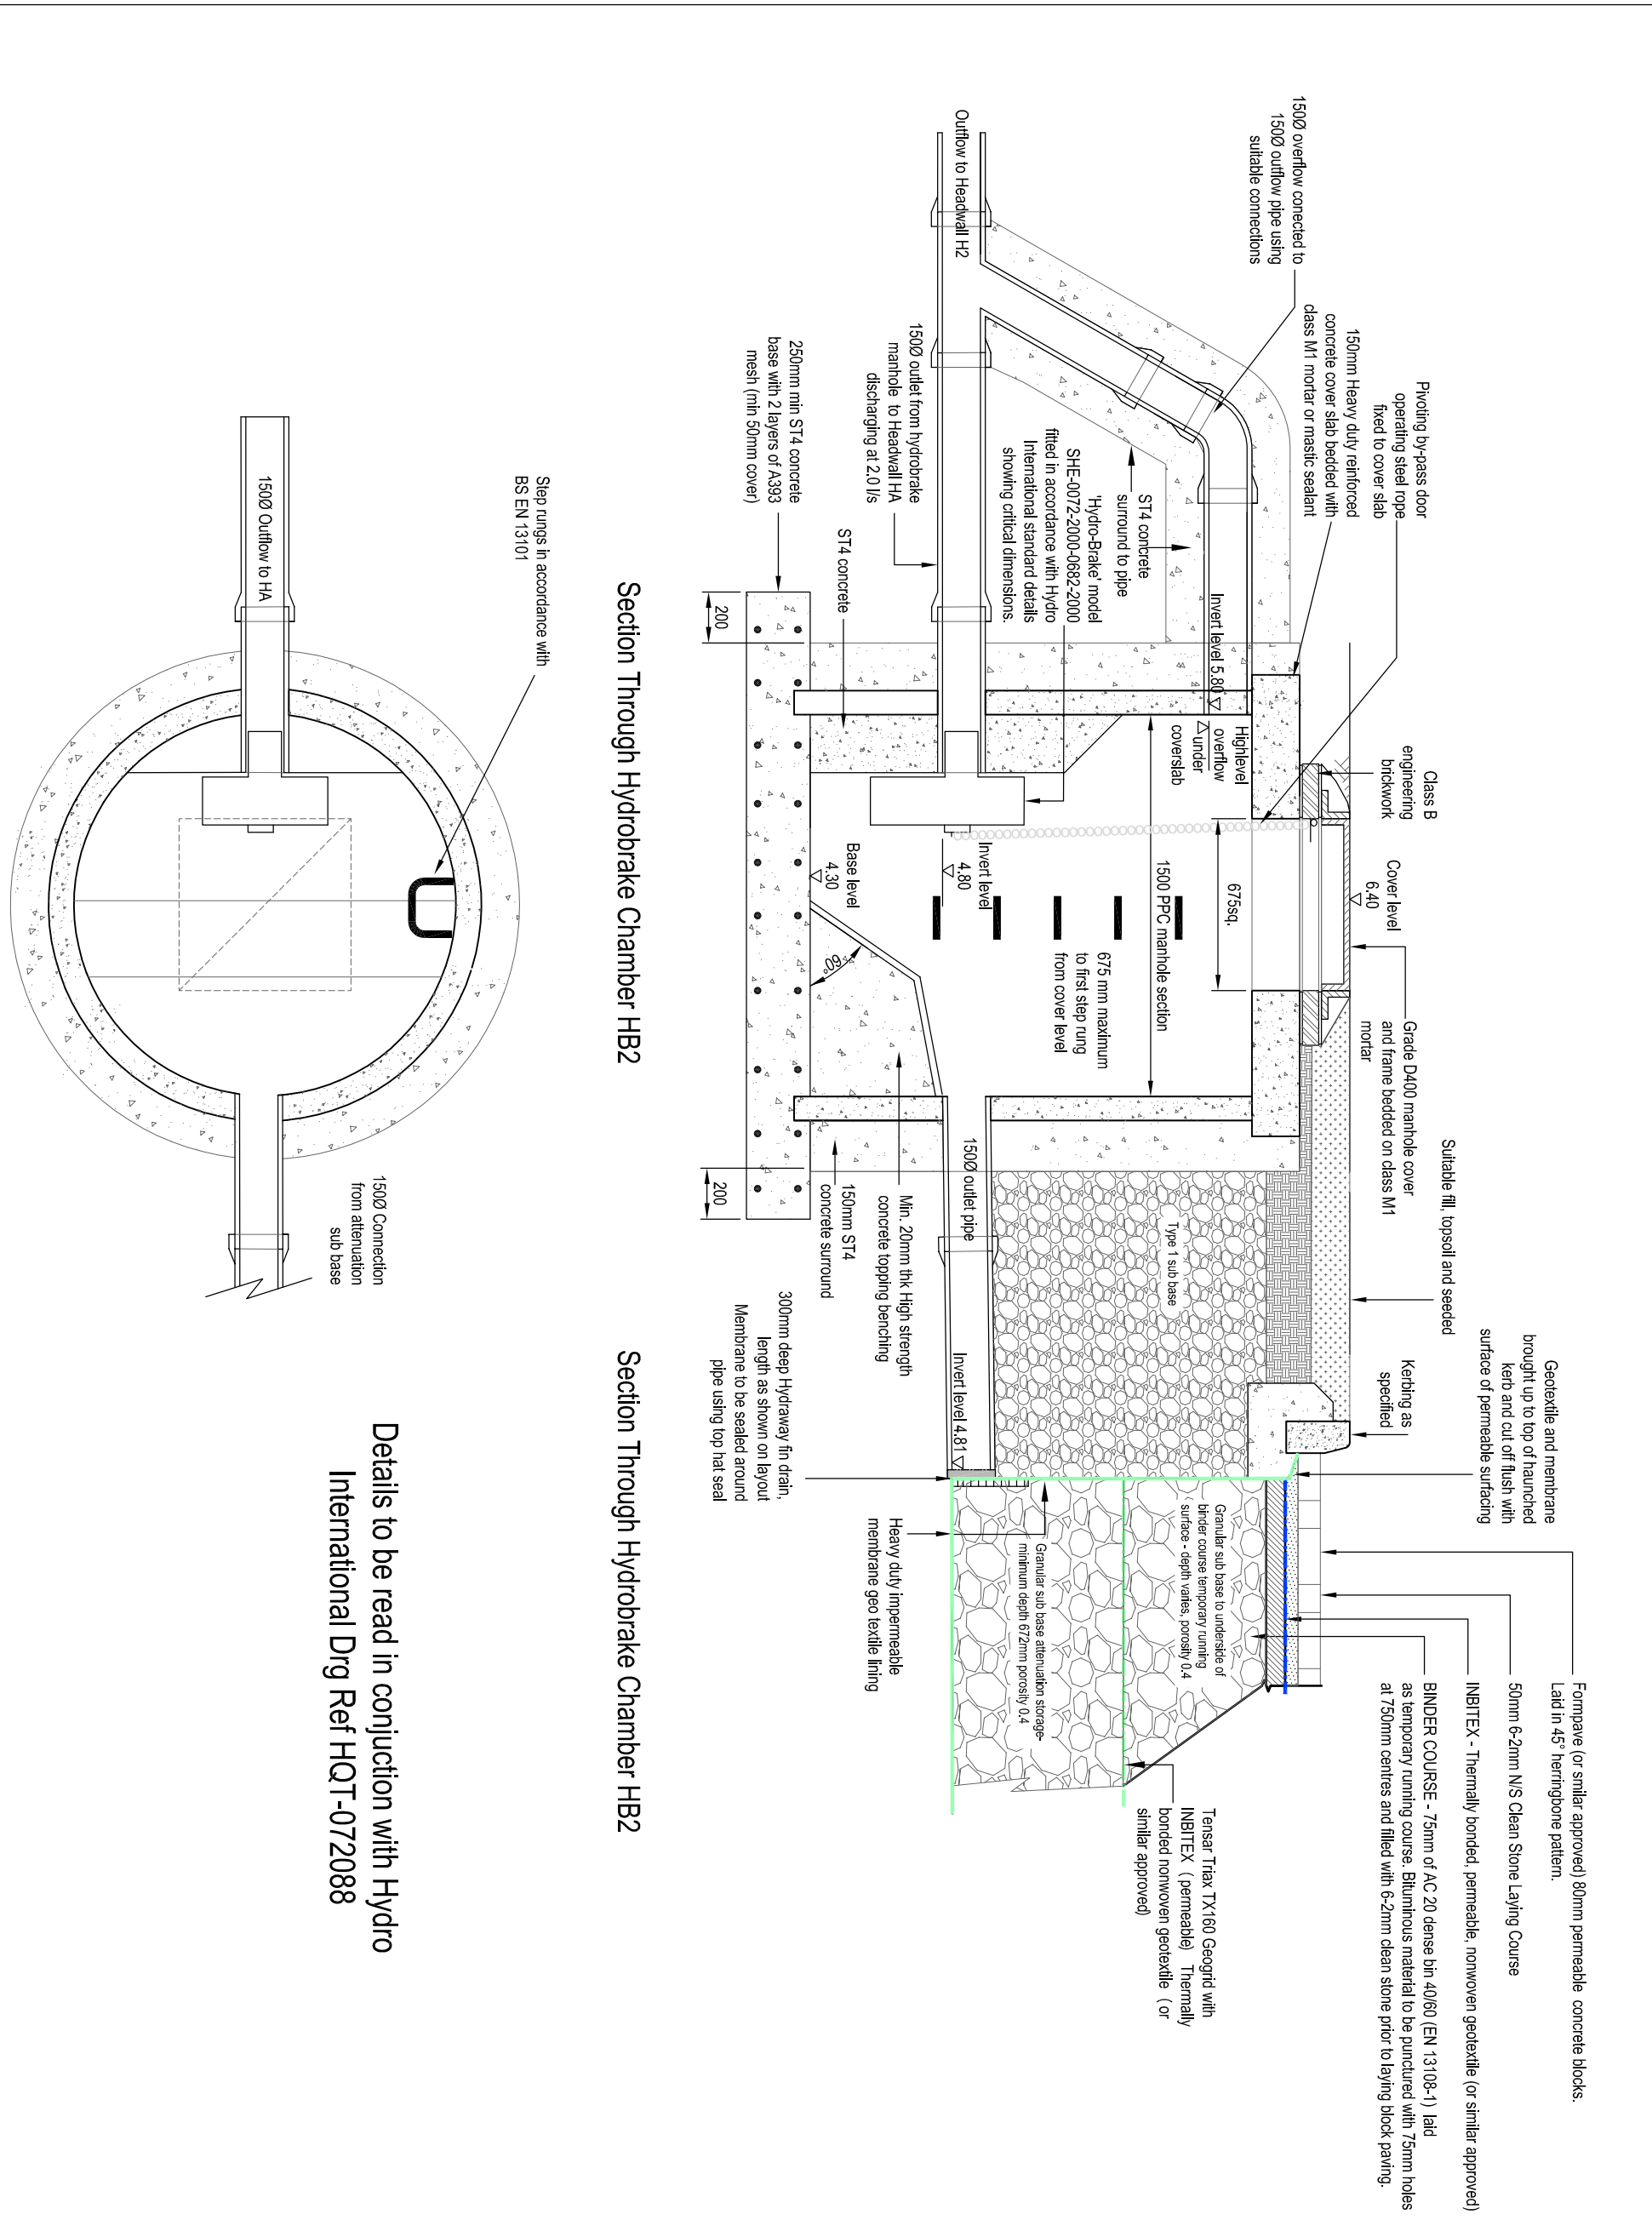

HB2, Hydro Brake Manhole & Discharge from Sub Base Attenuation Details