

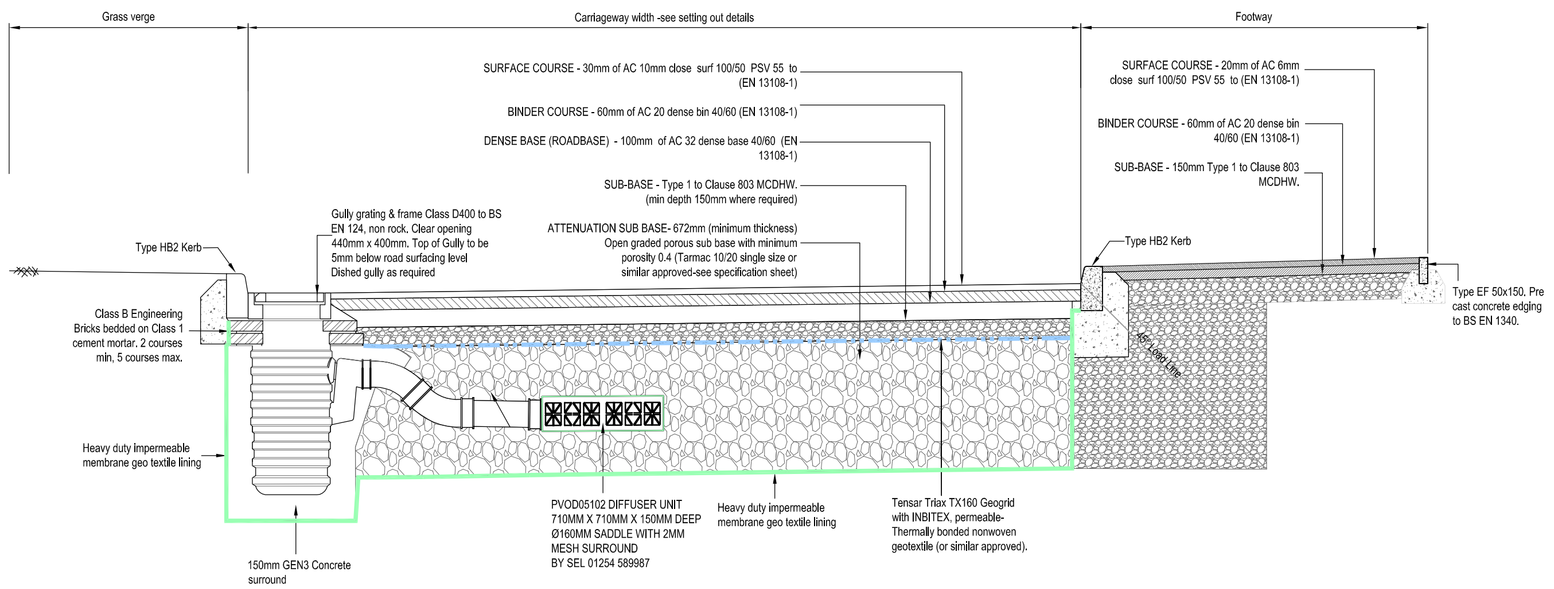



Section Through Flexible Carriageway Construction: Road Type 1 Scale 1:25

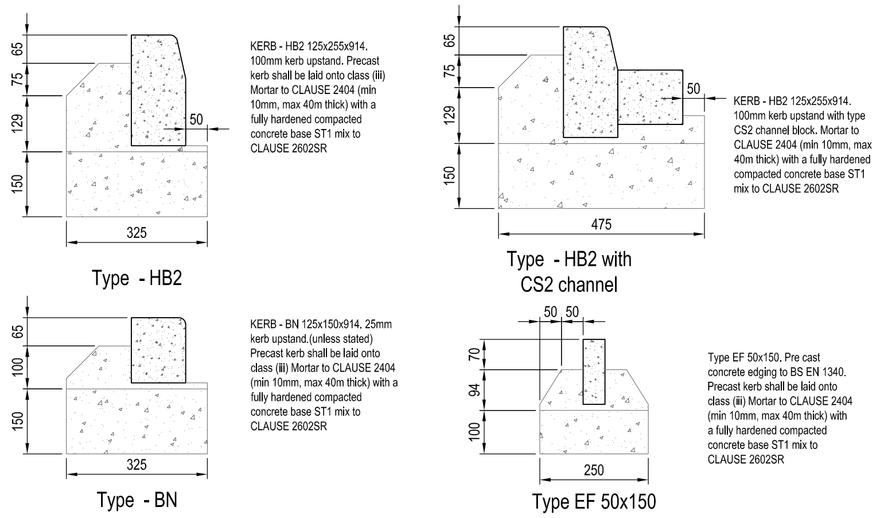


Kerb Details - Scale 1:10

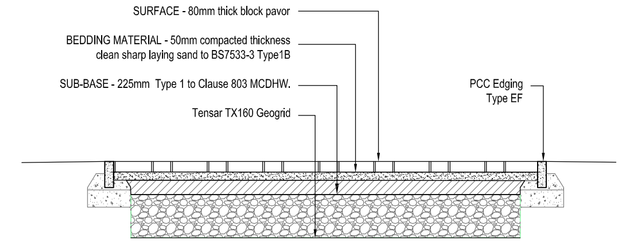


Section Through Impermable Block Paved Drive & Parking:
Road Type 2 Scale 1:25

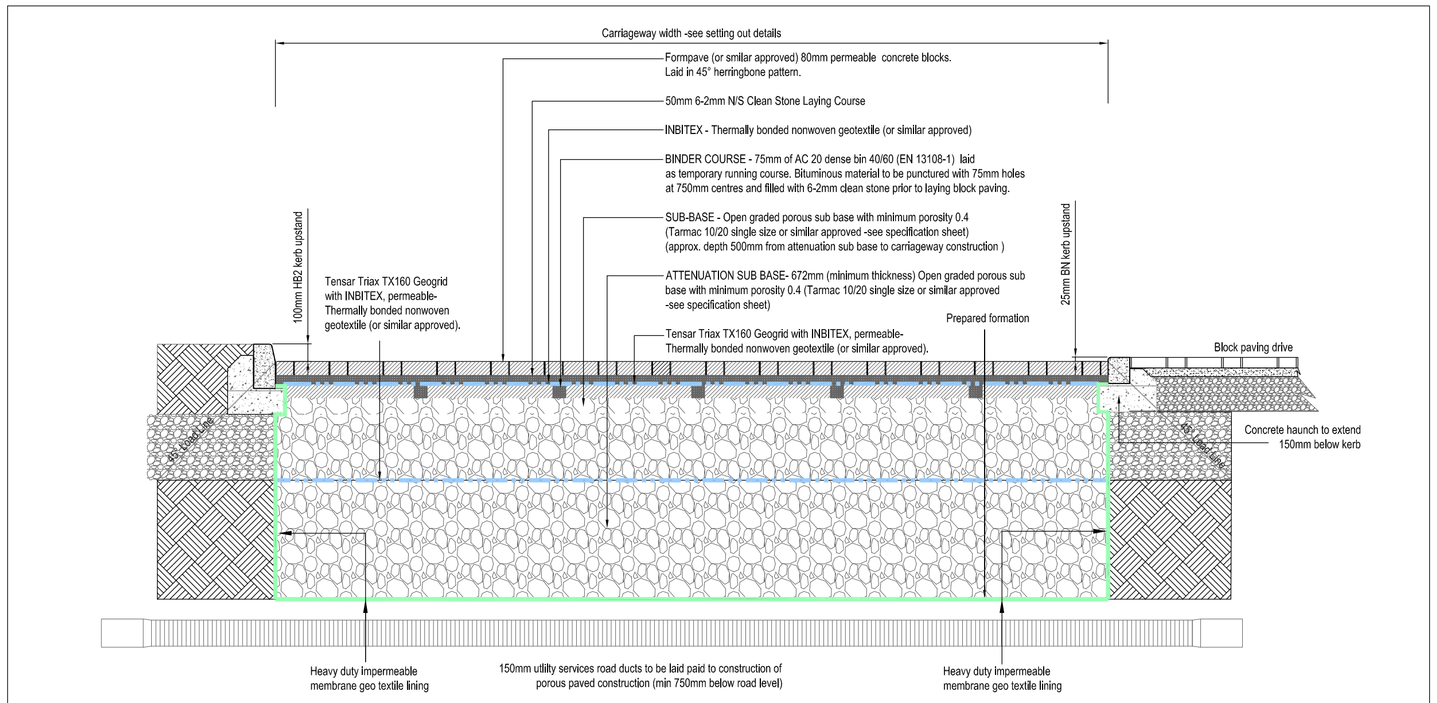

Section Through Permable Block Paved Access Courts:
Road Type 3 Scale 1:25

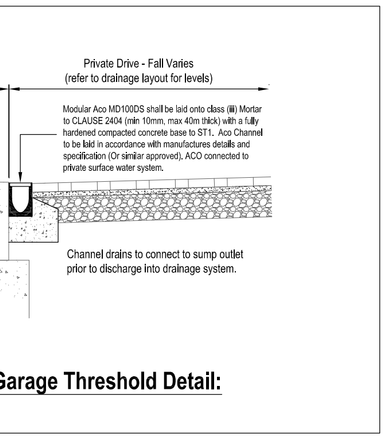


ACO Drainage Channel/Garage Threshold Detail:
Scale 1:25

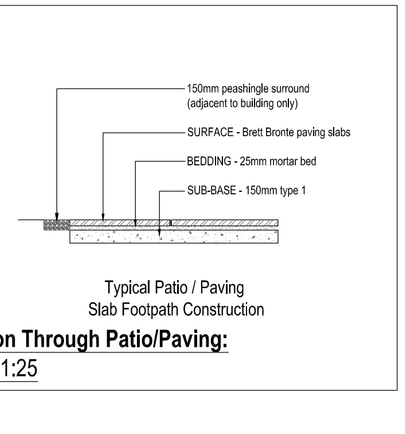

Typical Patio / Paving
Slab Footpath Construction

Section Through Patio/Paving:
Scale 1:25

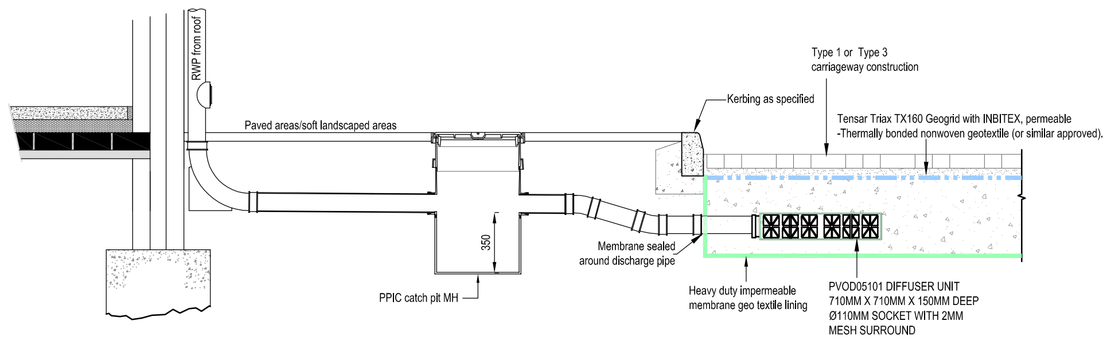

Typical Distribution Outlet Detail: Scale 1:25

Rev.	Date	Details	Initials
D	28.01.21	Sub base make up on Type 3 road amended	KN
C	13.01.21	Membrane specifications amended and sump depth added	KN
B	29.10.20	Stone and diffuser specifications added	KN
A	14.10.20	First Issue	KN

Drawing Status: PRELIMINARY FOR CONSTRUCTION

Project: CINDERS NURSERY: Phase 2
YAPTON

Client: Crayfern HOMES

KAZYS NARBUTAS CONSULTING
Civil Engineering Consultant
Roughton, A2 Omega Park, Alderton Way, Chandlers Ford SO53 4SE
Telephone: 023 8027 8643 Email: kazys.n@knc.email

Drawing Title: Engineering Details
Standard Construction Details

Drawn	Checked	Scales	Paper Size	Date
KN		As Shown	A1	12.18
Job No.		Drawing No.		Revision
KNC2006		501-01		D

This drawing is the copyright of Escher Silverman and may not be copied, altered or reproduced in any form or passed to a third party without the consent of Escher Silverman. Do not scale from this drawing, use figured dimensions only. Dimensions should be checked and verified on site and any discrepancies should be reported to Escher Silverman as soon as possible.

ARUN DISTRICT COUNCIL Y/2021/DOC