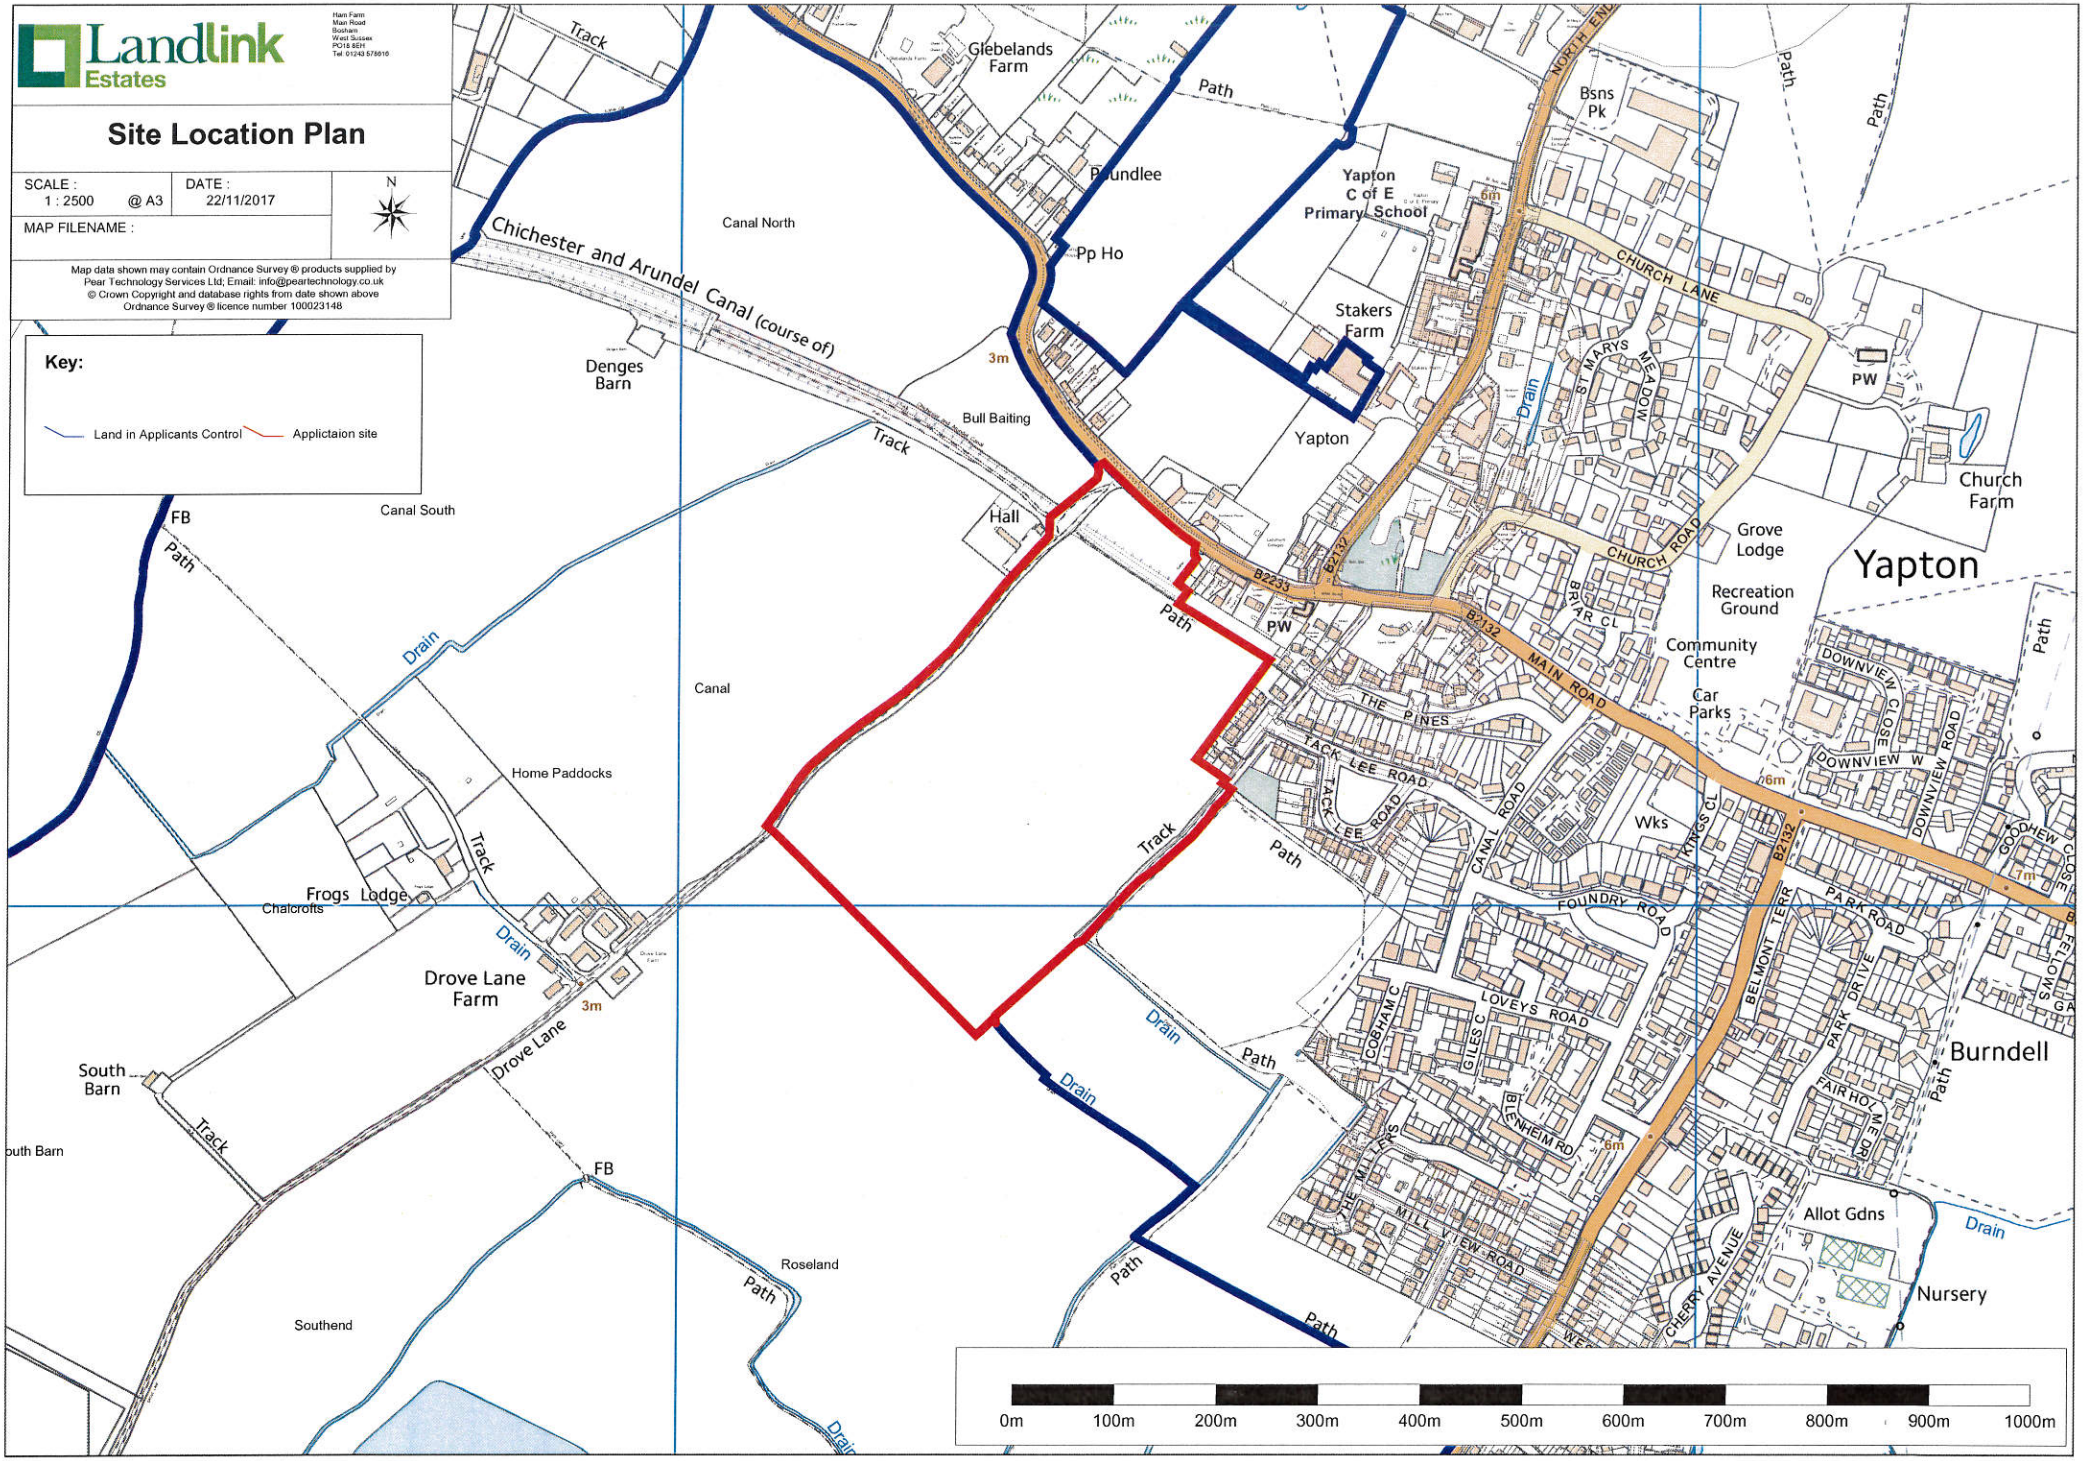

Landlink Estates
Ham Farm
Main Road
Bosham
West Sussex
PO18 8EH
Tel: 01243 578616
Site Location Plan
SCALE : 1 : 2500 @ A3
DATE : 22/11/2017
N
MAP FILENAME :
Map data shown may contain Ordnance Survey ® products supplied by Pear Technology Services Ltd; Email: info@peartechnology.co.uk
© Crown Copyright and database rights from date shown above
Ordnance Survey ® licence number 100023148
Key:
Land in Applicants Control
Applictaion site
Track
Glebelands Farm
Path
Poundlee
Pp Ho
Canal North
Chichester and Arundel Canal (course of)
Denges Barn
Bull Baiting
Track
Canal South
FB
Path
Drain
Canal
Home Paddocks
Track
Frogs Lodge
Chalcrofts
Drain
Drove Lane Farm
3m
Drove Lane
South Barn
Track
FB
Roseland
Path
Southend
Drain
Hall
Path
Track
Path
Drain
Drain
Path
Path
Drain
Yapton C of E Primary School
6m
Bsns Pk
NORTH END
Path
Path
CHURCH LANE
Stakers Farm
ST MARYS MEADOW
Drain
PW
Church Farm
Yapton
B2132
B2233
CHURCH ROAD
Grove Lodge
Recreation Ground
Yapton
BRIAR CL
PW
Community Centre
MAIN ROAD
Car Parks
THE PINES
TACK LEE ROAD
TACK LEE ROAD
CANAL ROAD
Wks
KINGS CL
DOWNVIEW CLOSE
DOWNVIEW ROAD
DOWNVIEW W
Path
6m
B2132
FOUNDRY ROAD
PARK ROAD
BELMONT TERR
PARK DRIVE
COBHAM C
GILES C
LOVEYS ROAD
BLENHEIM RD
6m
THE MILLARS
MILL VIEW ROAD
AIR HOLME DR
Burndell
Path
Allot Gdns
Drain
CHERRY AVENUE
Nursery
Path
Path
0m
100m
200m
300m
400m
500m
600m
700m
800m
900m
1000m