


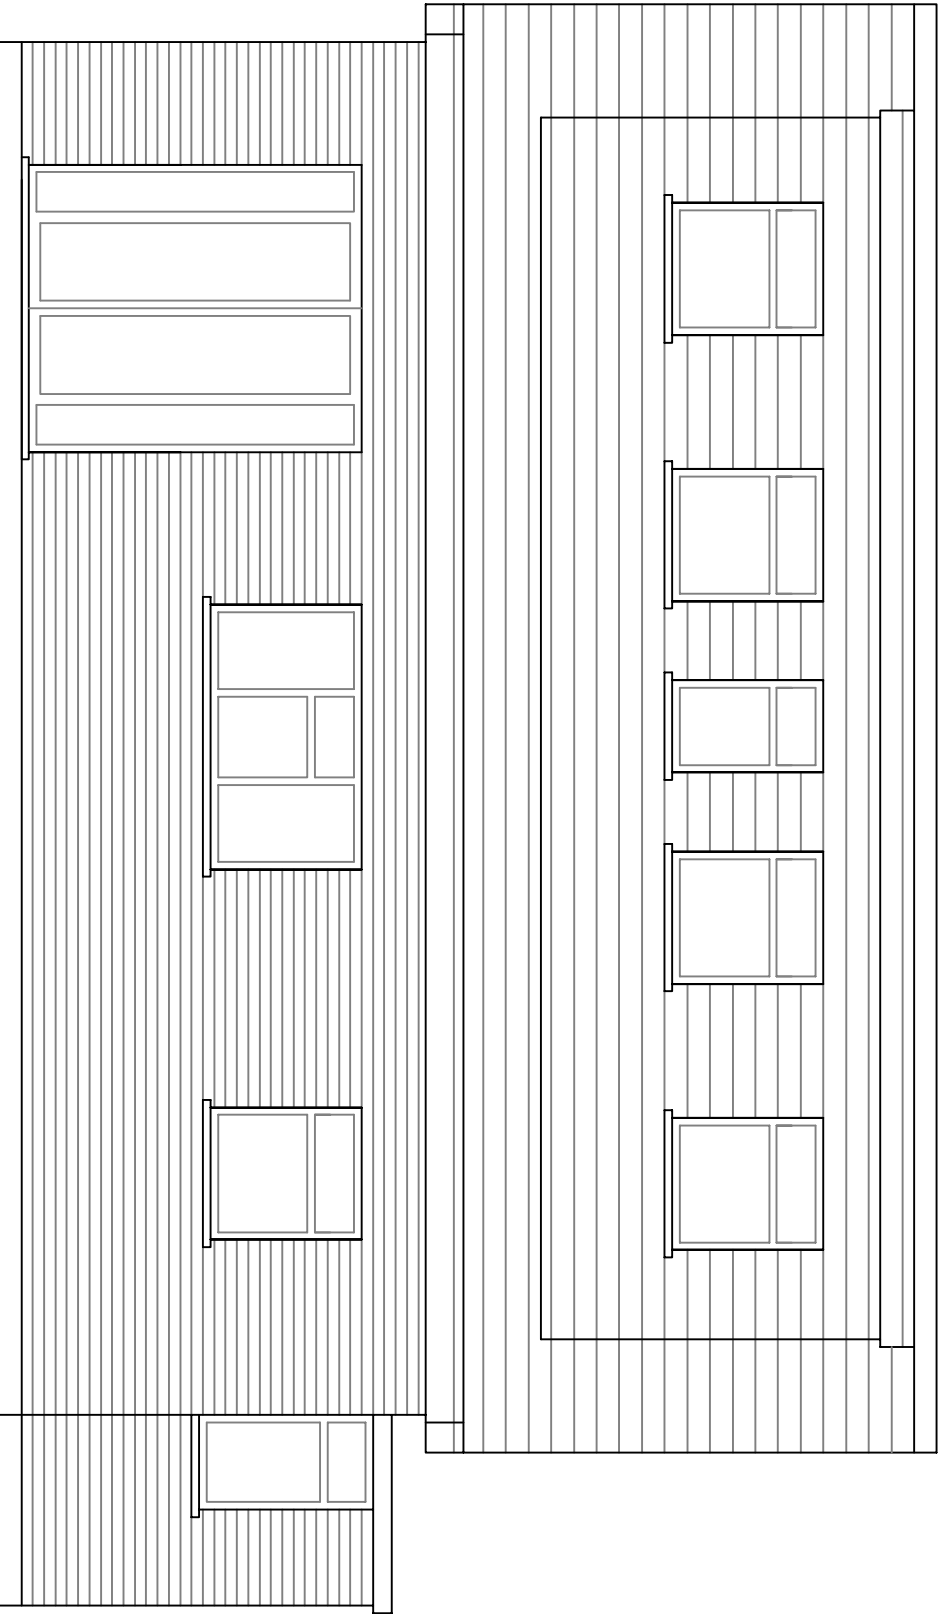

Proposed Rear Elevation

Itemref	Quantity	Title/Name, designation, material, dimension etc			Article No./Reference	
Designed by		Checked by	Approved by - date	File name	Date	Scale
JD					June 2012	1:50

Oakview, North End Road			Mr. & Mrs. Jones		
			07	Edition	Sheet
				0	