


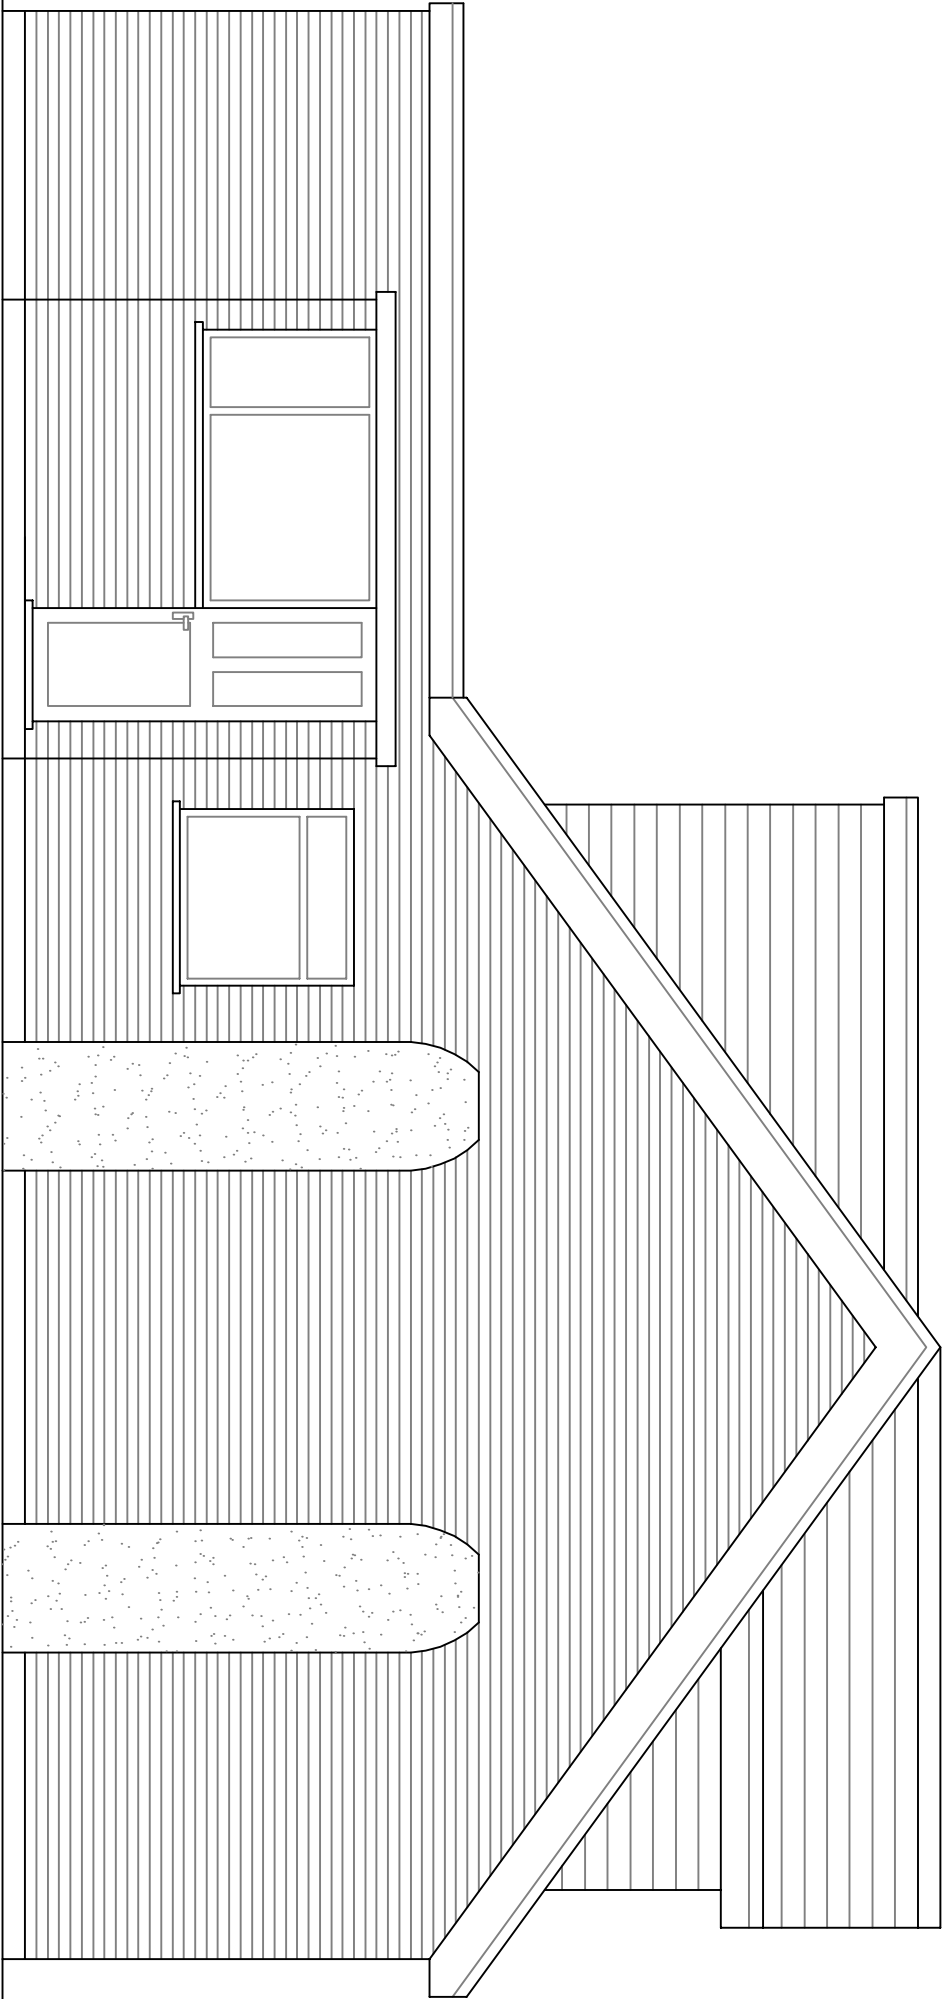

Proposed Side Elevation

Itemref	Quantity	Title/Name, designation, material, dimension etc			Article No./Reference	
Designed by		Checked by	Approved by - date	File name	Date	Scale
JD					June 2012	1:50

Oakview, North End Road

Mr. & Mrs. Jones

06

Edition

0

Sheet