


Client Approval					
A - Approved					
B - Approved with comments					
C - Do not Use					
Rev.	Revision Note/Purpose of Issue	Drw By	Date	Chk By	Date
P01	Preliminary Issue	PMW	11.02.22		
P02	Client amends to parking space locations, same allocation	PMW	25.02.22		

Visitor vehicular parking	
Location	Number
Northernmost space outside plot 16	1
Southernmost space outside plot 18	1
Space between front doors of plots 23-24	1
Spaces outside + North of plot 33 front door	2
Space to East of plot 33 garden	1
Space adjacent, North of plot 36	1
Spaces central in row North of plot 47	3
Spaces in line North of plot 47	2
<< Spaces listed above, hatched thus :	
Total :	12

Vehicular parking by plot				Cycle parking			
Plot	Type		Total	Location		Shared	
	Garage	Surface		Garage	Shed		
1	2	2	4	✓	-	-	
2	1	1	2	✓	-	-	
3	1	1	2	-	-	-	
4	-	2	2	-	✓	-	
5	-	2	2	-	✓	-	
6	-	2	2	-	-	✓	
7	-	2	2	-	-	✓	
8	2	2	4	✓	-	-	
9	2	2	4	✓	-	-	
10	2	2	4	✓	-	-	
11	1	1	2	✓	-	-	
12	1	1	2	✓	-	-	
13	2	2	4	✓	-	-	
14	1	1	2	✓	-	-	
15	2	2	4	✓	-	-	
16	-	2	2	-	✓	-	
17	-	2	2	-	✓	-	
18	-	2	2	-	✓	-	
19	1	1	2	✓	-	-	
20	1	1	2	✓	-	-	
21	1	1	2	✓	-	-	
22	-	2	2	-	✓	-	
23	-	2	2	-	✓	-	
24	-	2	2	-	✓	-	
25	2	2	4	✓	-	-	
26	2	2	4	✓	-	-	
27	2	2	4	✓	-	-	
28	1	1	2	✓	-	-	
29	1	1	2	✓	-	-	
30	1	1	2	✓	-	-	
31	1	1	2	✓	-	-	
32	1	1	2	✓	-	-	
33	-	2	2	-	✓	-	
34	-	2	2	-	✓	-	
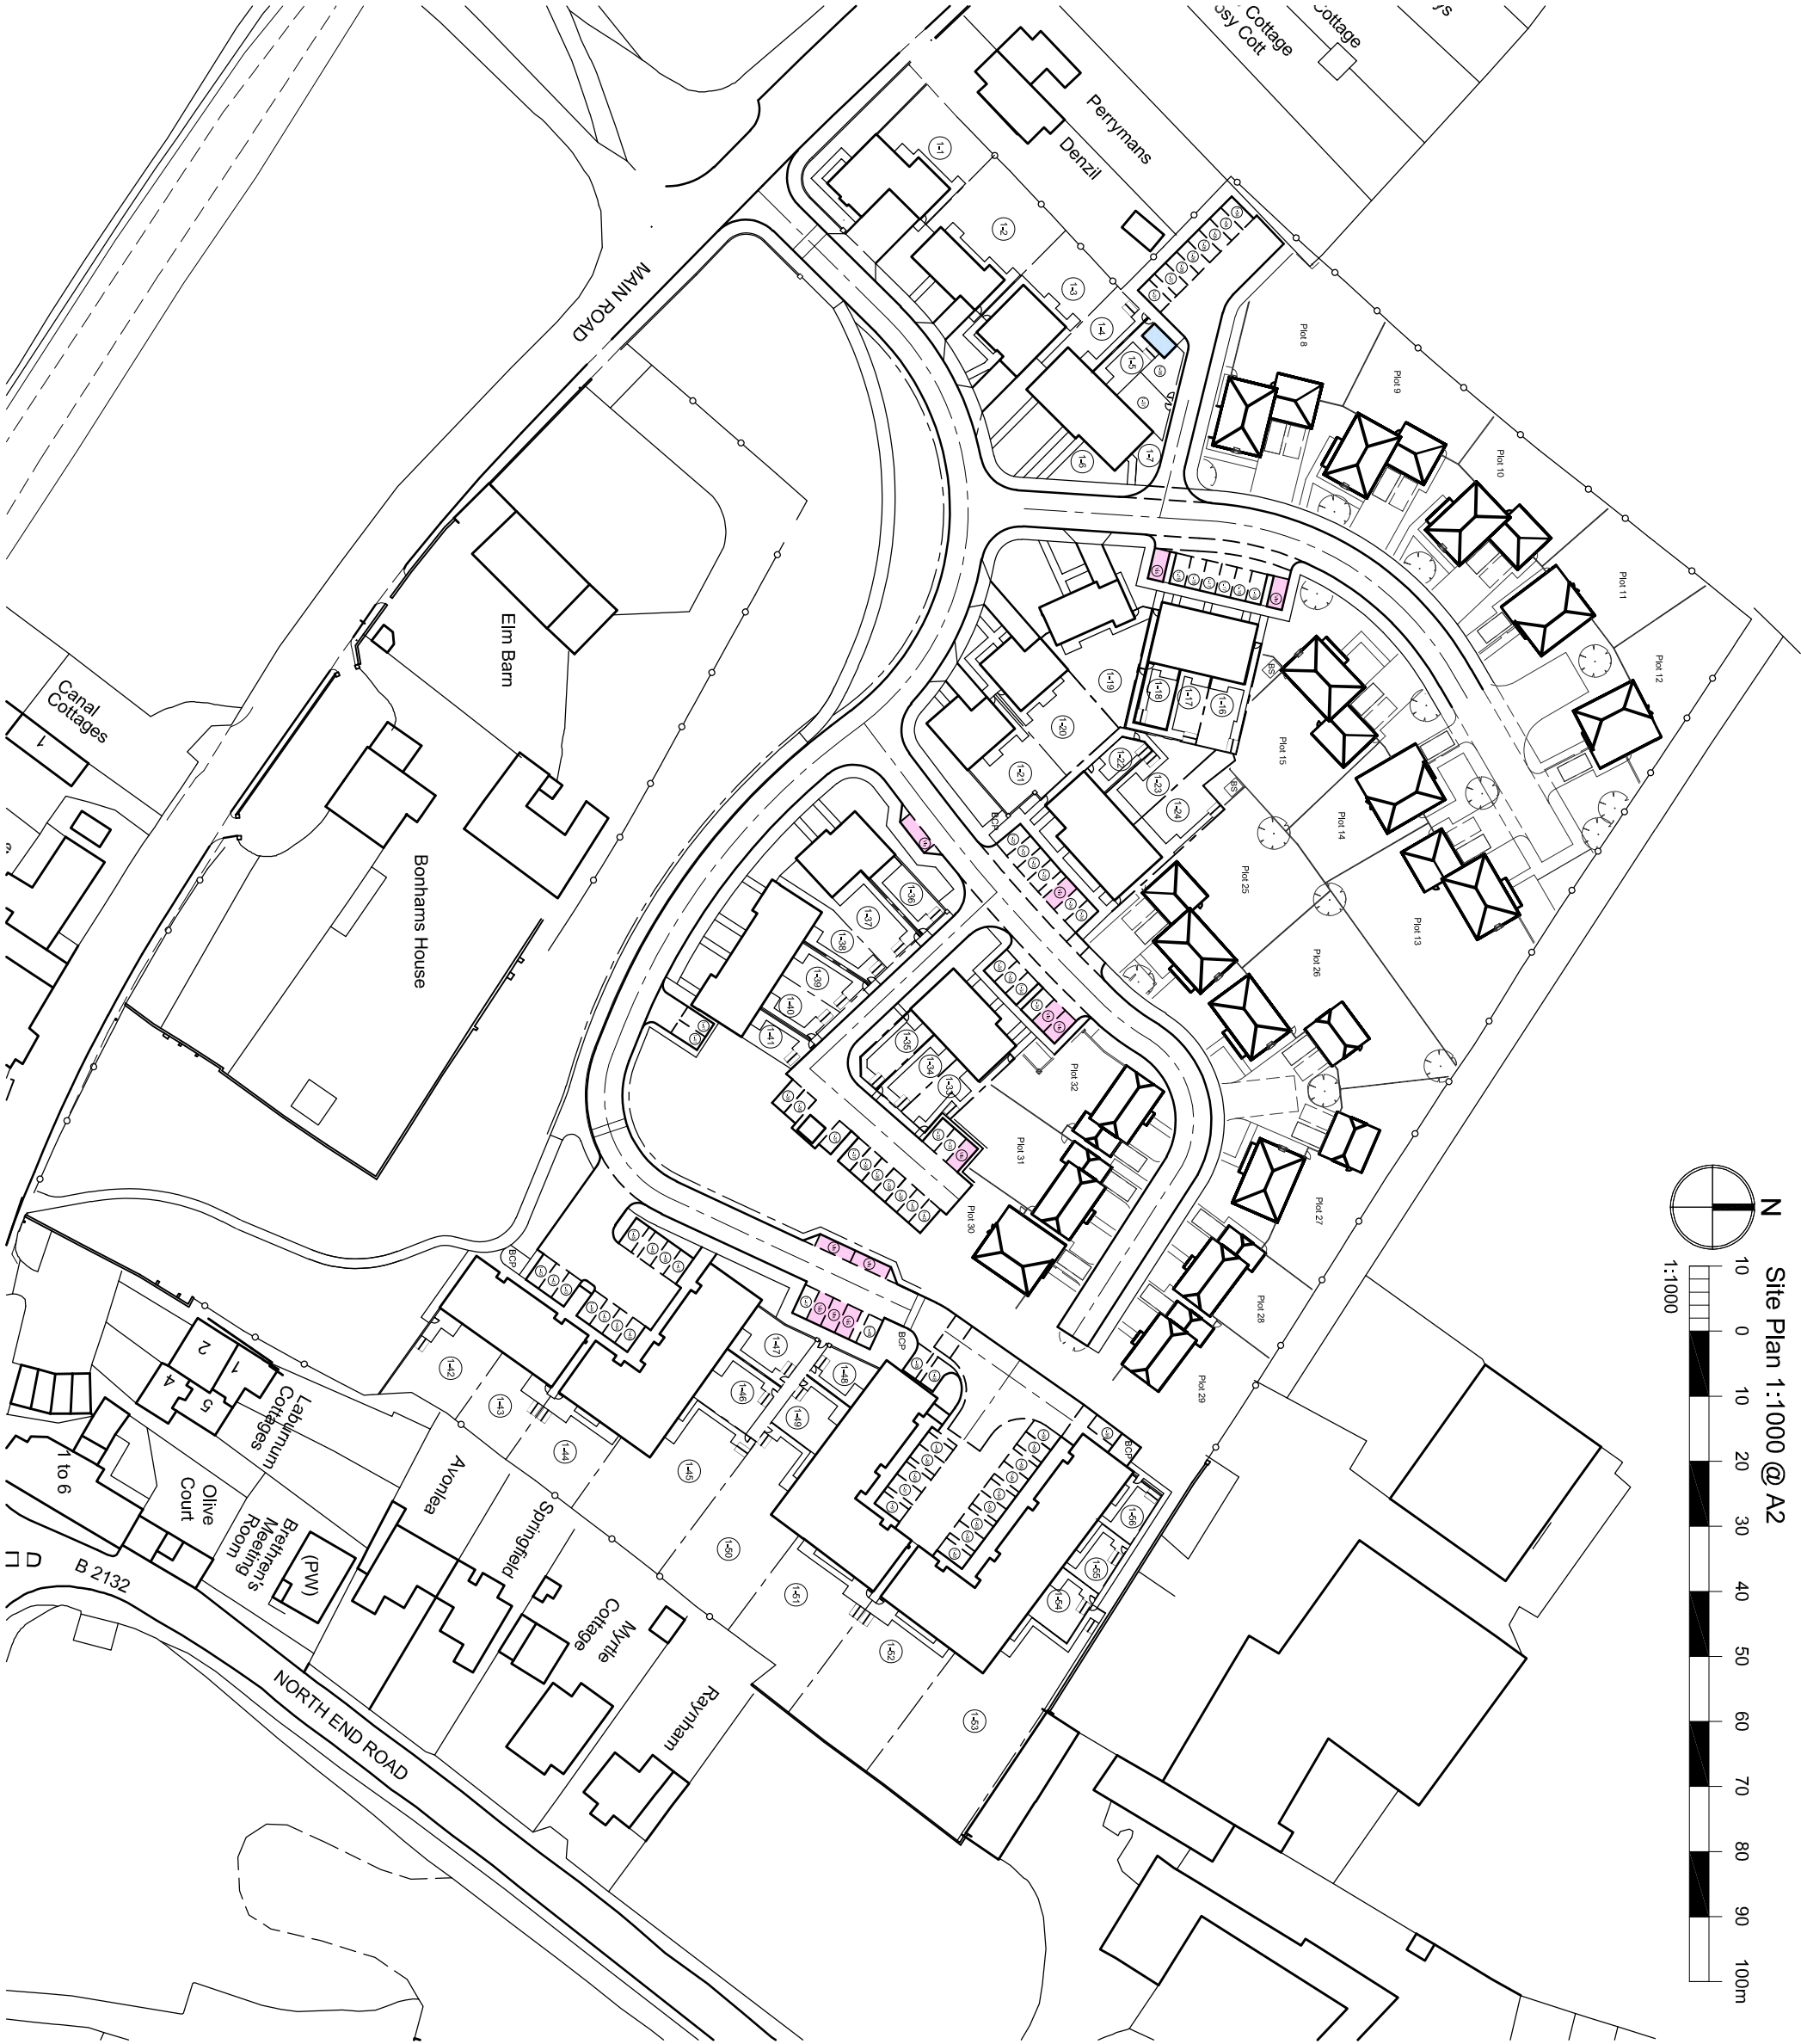

Client		 A SUBSIDIARY OF QUILITY	
Job title		Bonhams Field Yapton West Sussex	
Drawing title		Estate Parking Plan	
Drawn	Date	Checked	Date
PMW	11.02.2022		
Job No.	Pro.	Org.	Zone
20-202	BHF	MHA	ZZ
Purpose of Issue	Level	Type	Role
	00	DR	A
	No.		Rev.
	0010		P02

Discharge of Planning Condition

Ground Floor, Bicentennial Building
Southern Gate, Chichester
West Sussex, PO19 8EJ
T: 01243 774748
E: admin@mharchitects.co.uk
www.mharchitects.co.uk
Limited Company
Registered in England No.99233

