


Location Plan

Site Address: Frogs Lodge, Drove Lane, Yapton, BN18 0EB

Date Produced: 03-May-2026

Scale: 1:1250 @A3

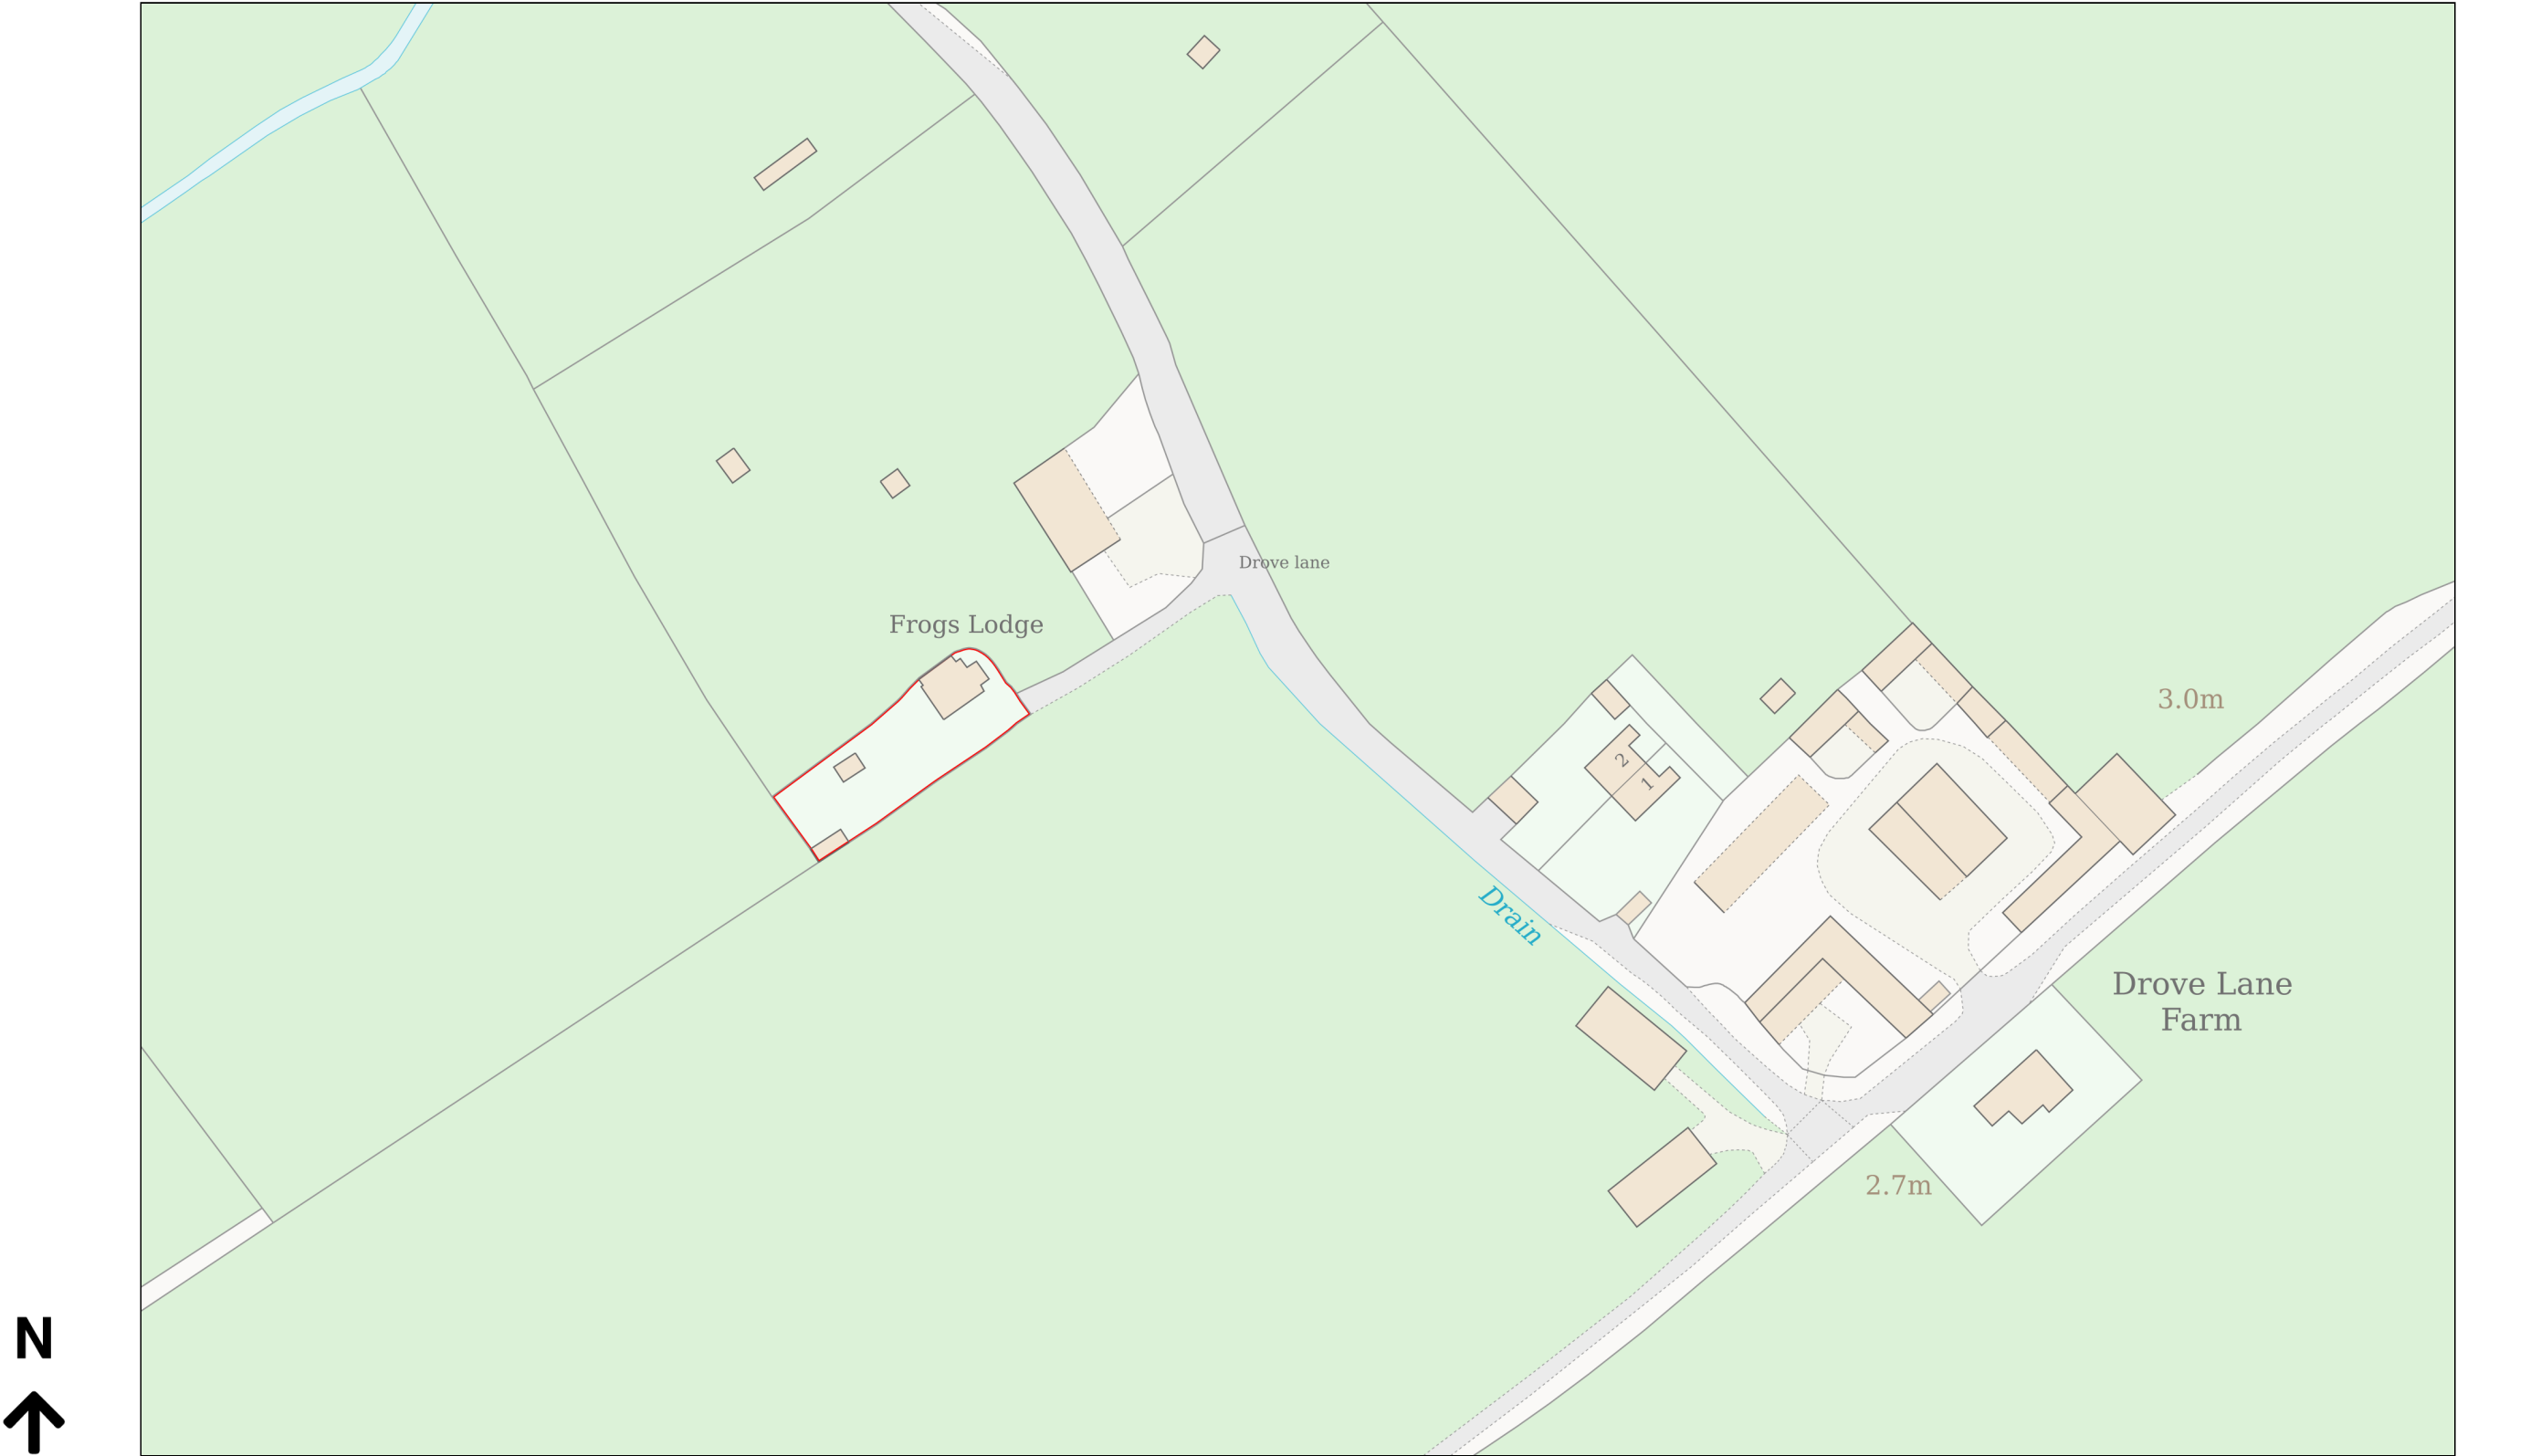

Planning Portal Reference: PP-14906469v1