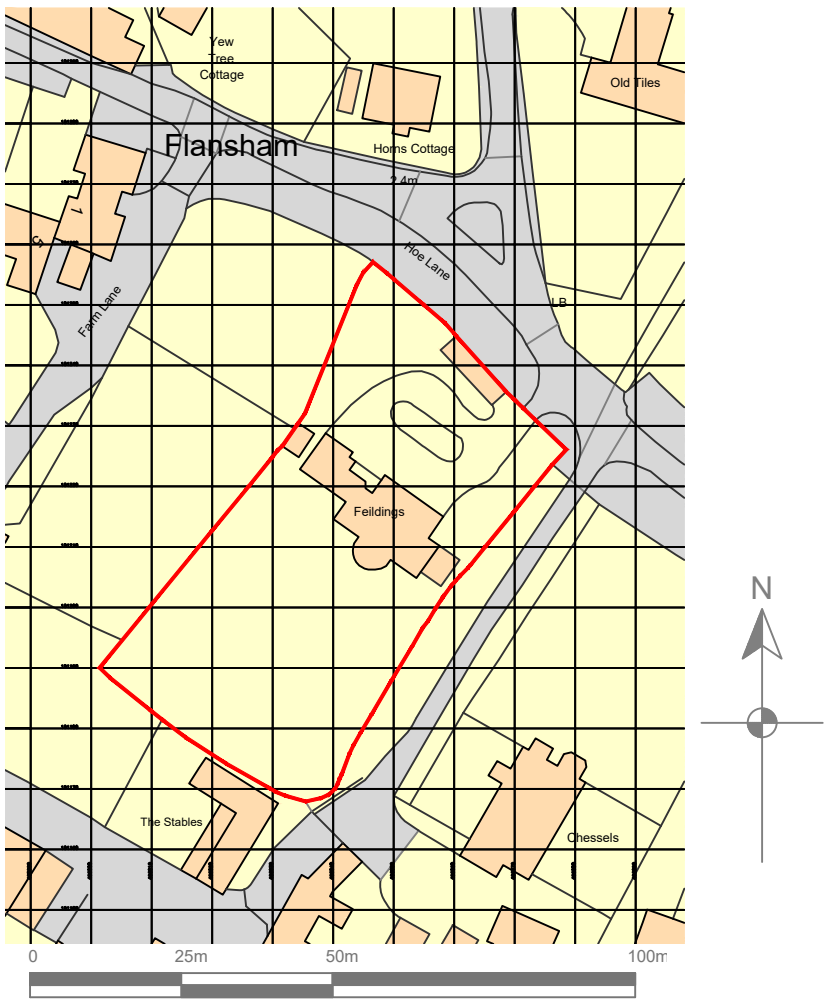

SITE PLAN @ 1:1250

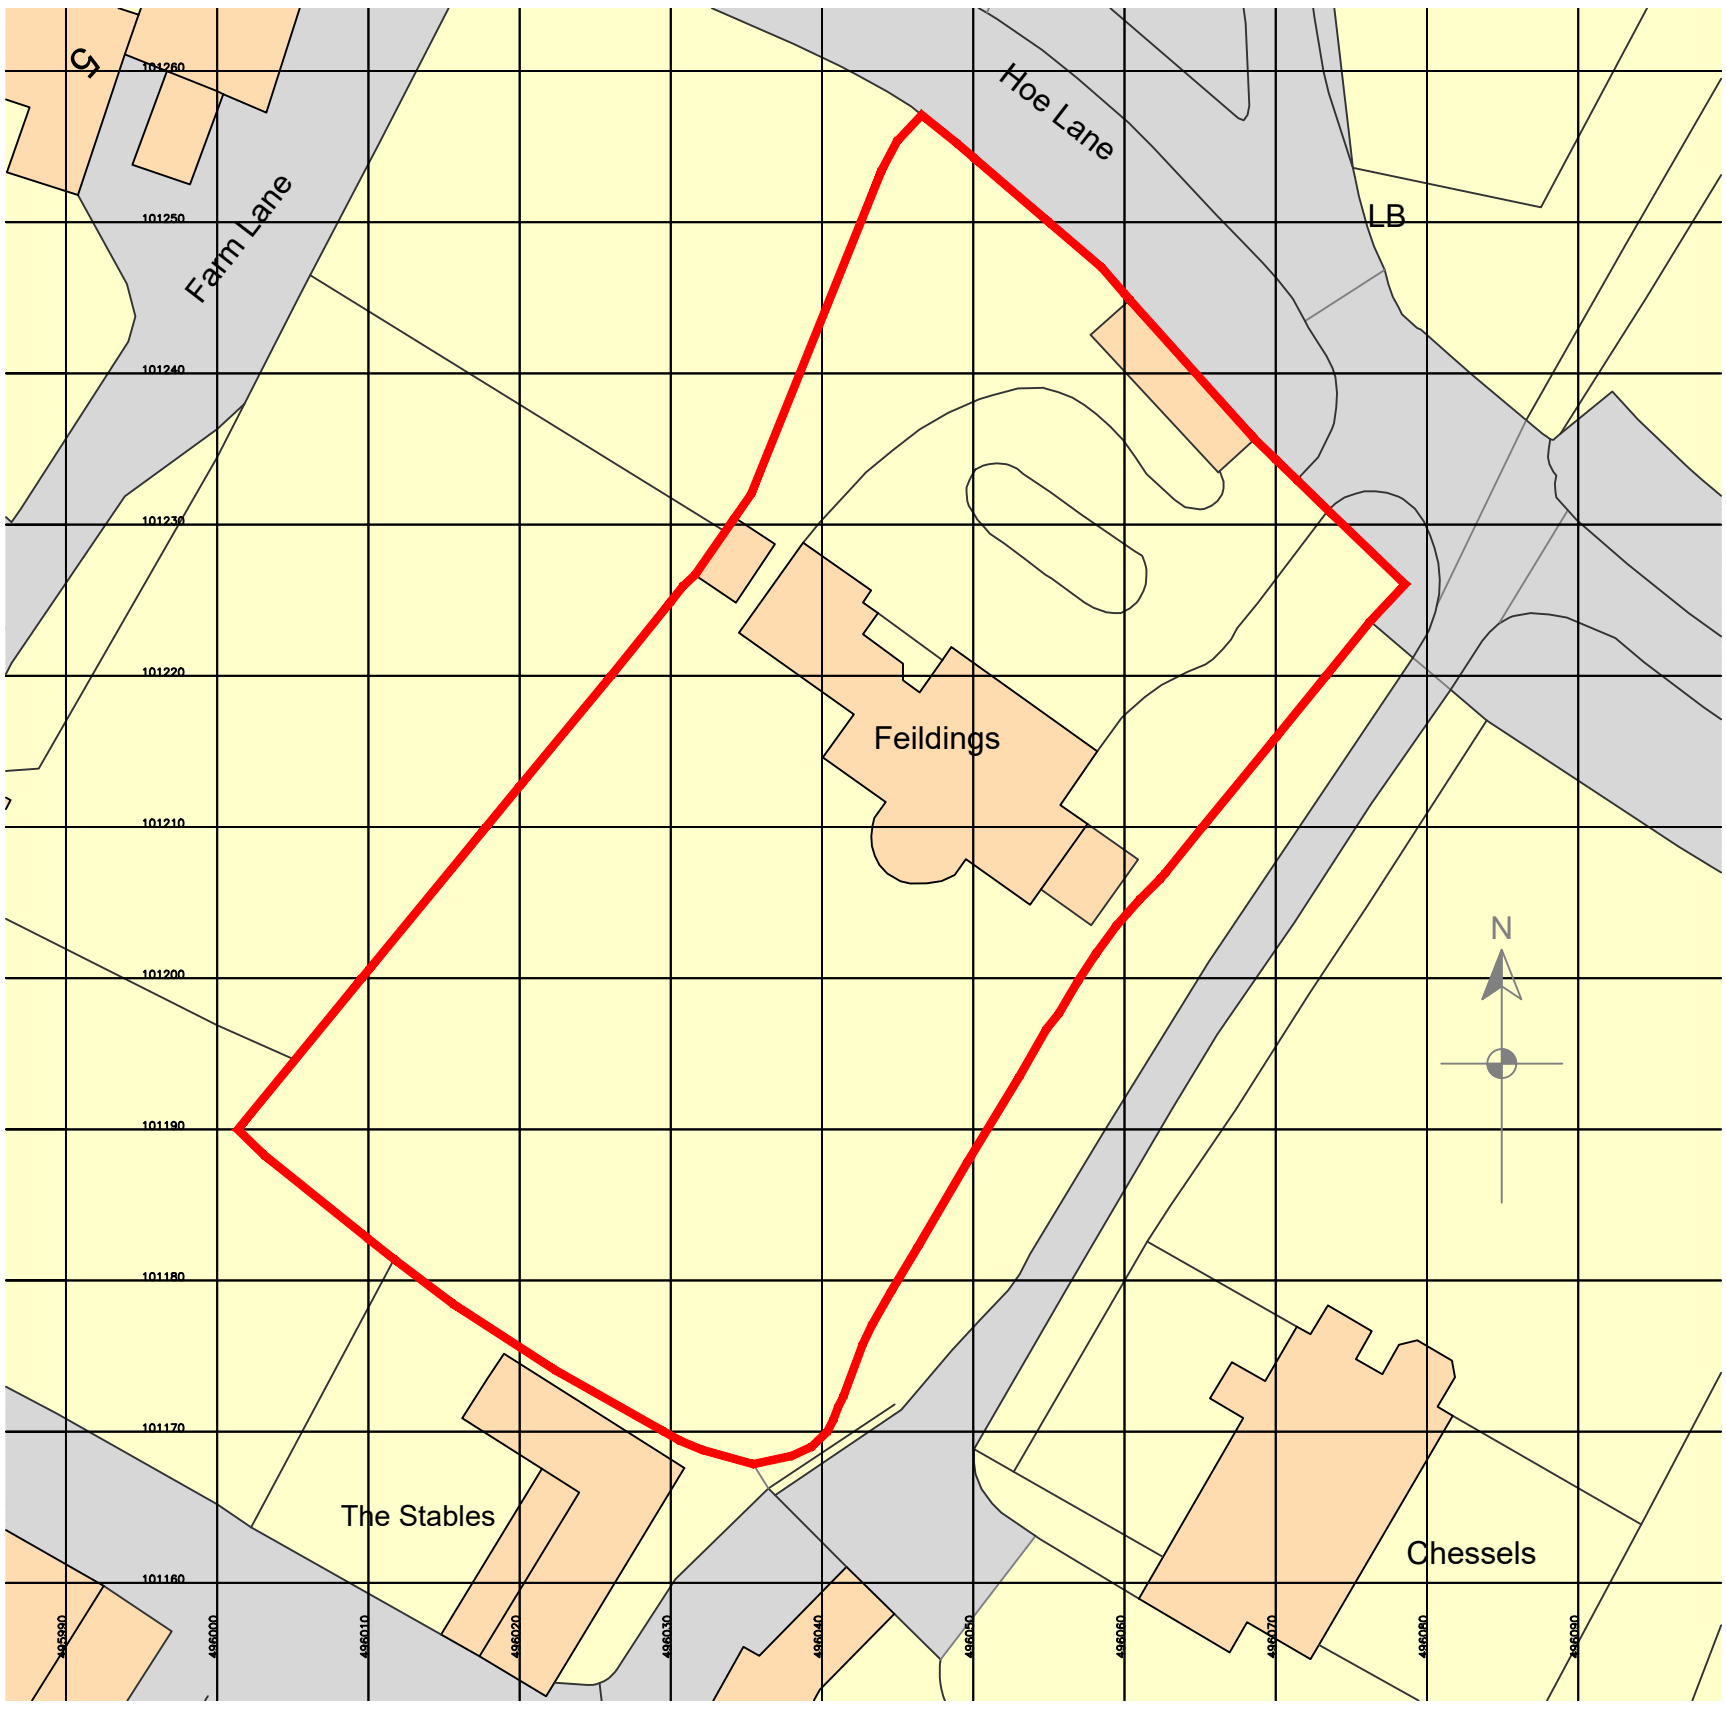

SITE PLAN @ 1:500

SAJones Architectural Services

Flat 3 61 Kennington Park Rd
LONDON. SE11 4JQ

tel: 07523 366906
email: Simonadamjones@hotmail.co.uk

JOB REF:	180101
CLIENT:	-
ADDRESS:	Fieldings FLANSHAM
SHEET NO:	S-01
TITLE:	Site Plan
REVISION:	
SCALE:	1:500 & 1:1250 @A3

Rev	Description	Date
-	-	-
-	-	-
-	-	-
-	-	-
-	-	-
-	-	-
-	-	-

PLANNING