


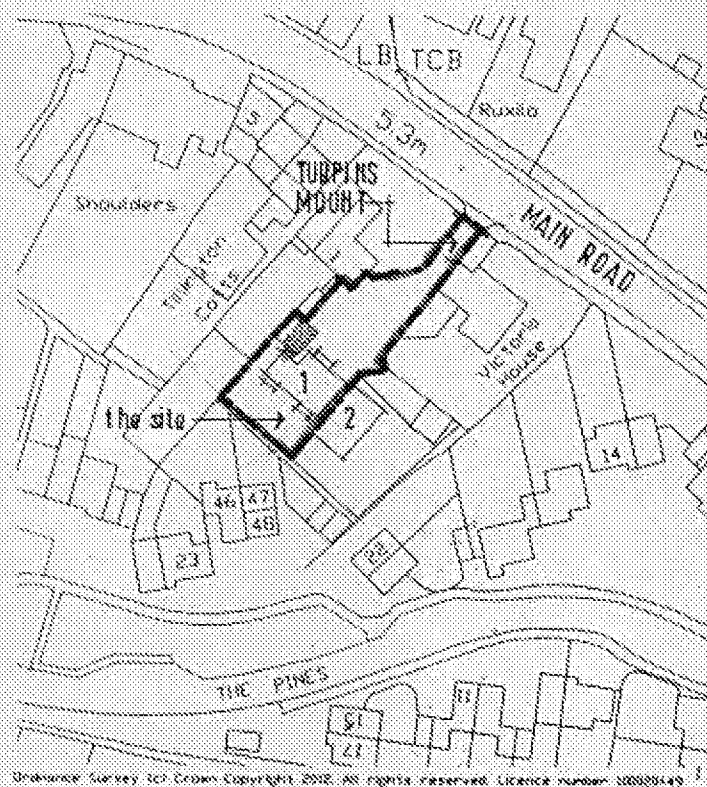

Ordnance Survey 100 Crown Copyright 2010. All rights reserved. Licence number 100009149

LOCATION 1/1250


PROPOSED GARAGE CONVERSION & LINK
AT: 1; TUPPINS MOUNT; MAIN ROAD;
YAPTON; W/SUSSEX; BN18, OEU.
for:
L.C. NICHOLAS LTD:

DATE: FEB-2015

DRG: N*

SCALE:
DRAWN

15/4243/1

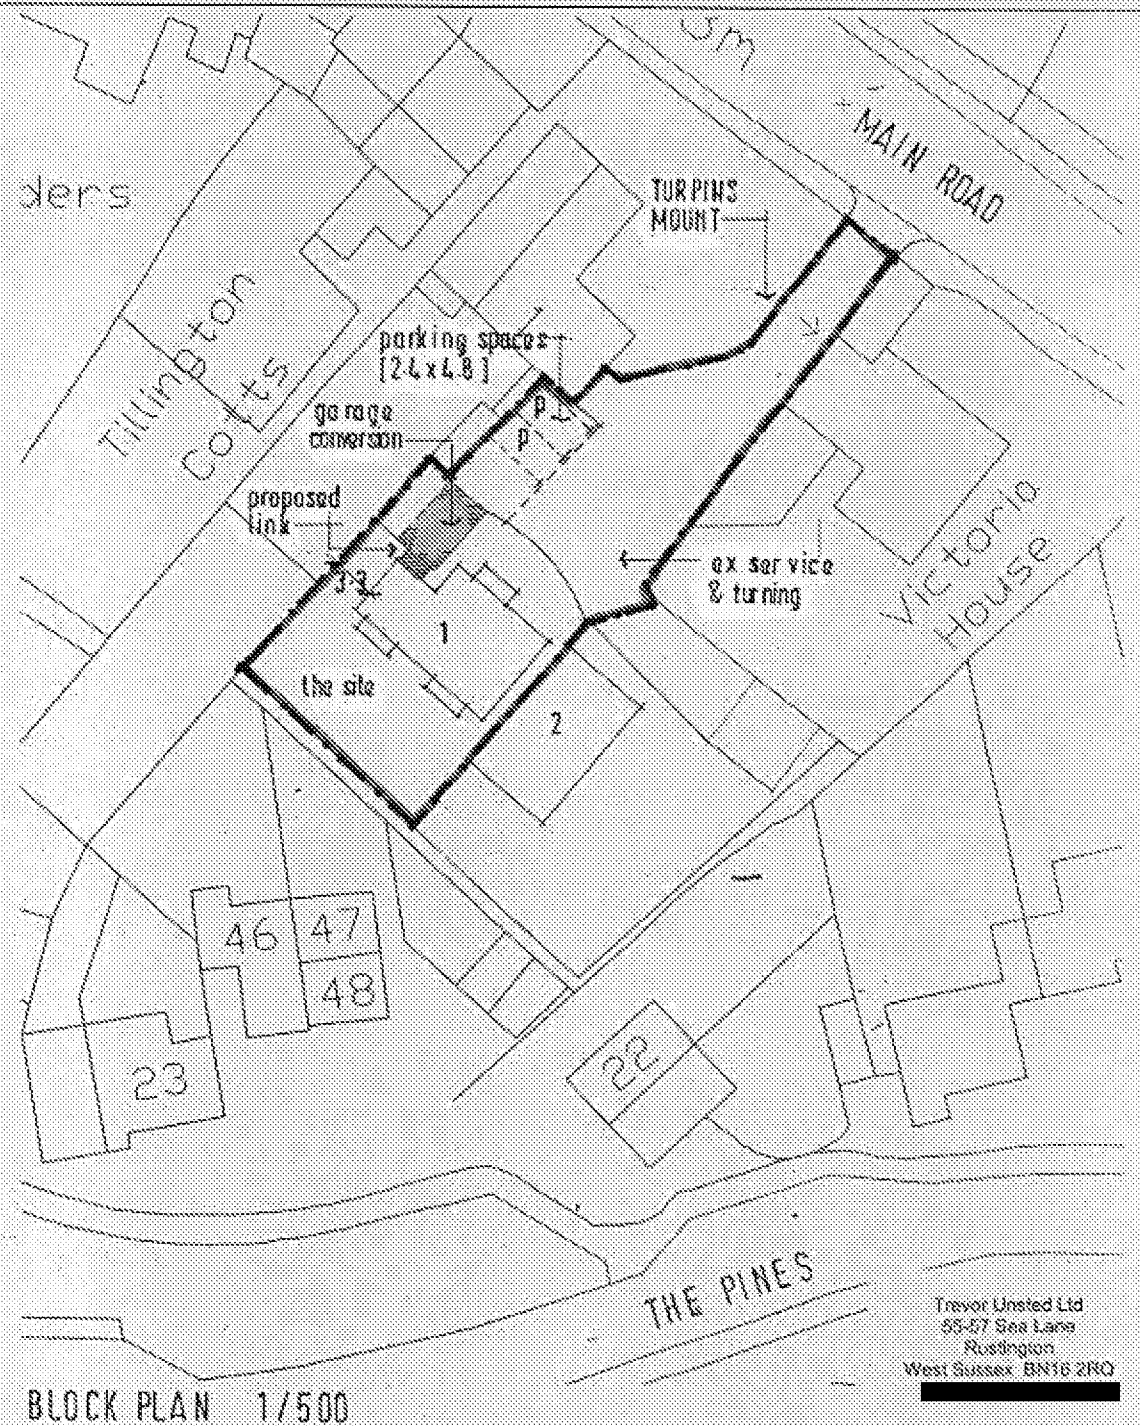

BLOCK PLAN 1/500

Trevor United Ltd
55-57 Sea Lane
Rustington
West Sussex BN16 2RO