
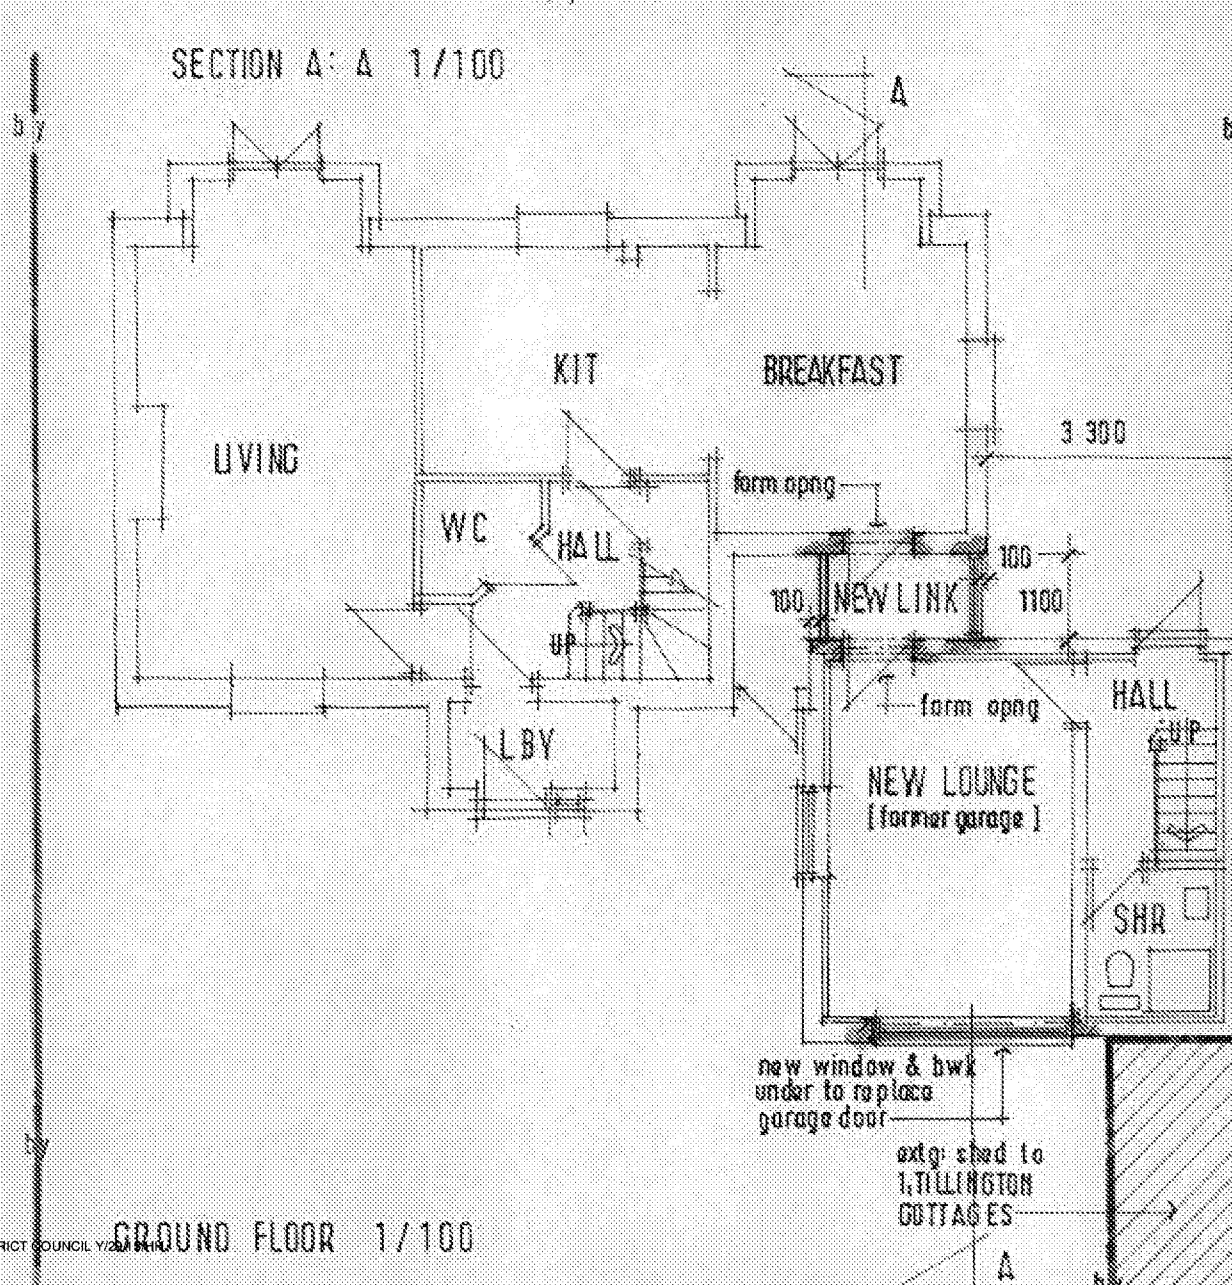
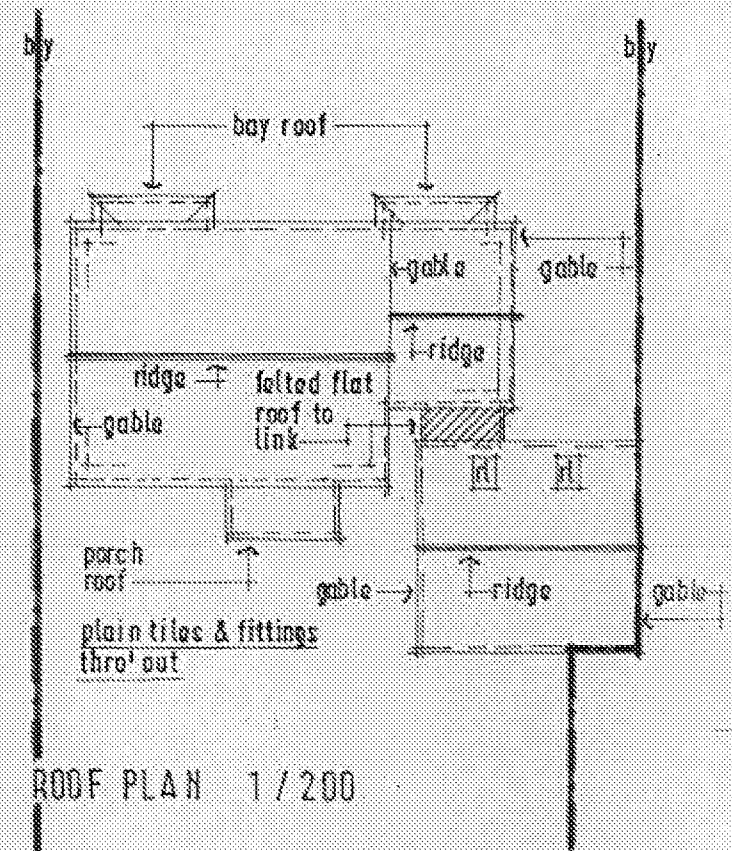
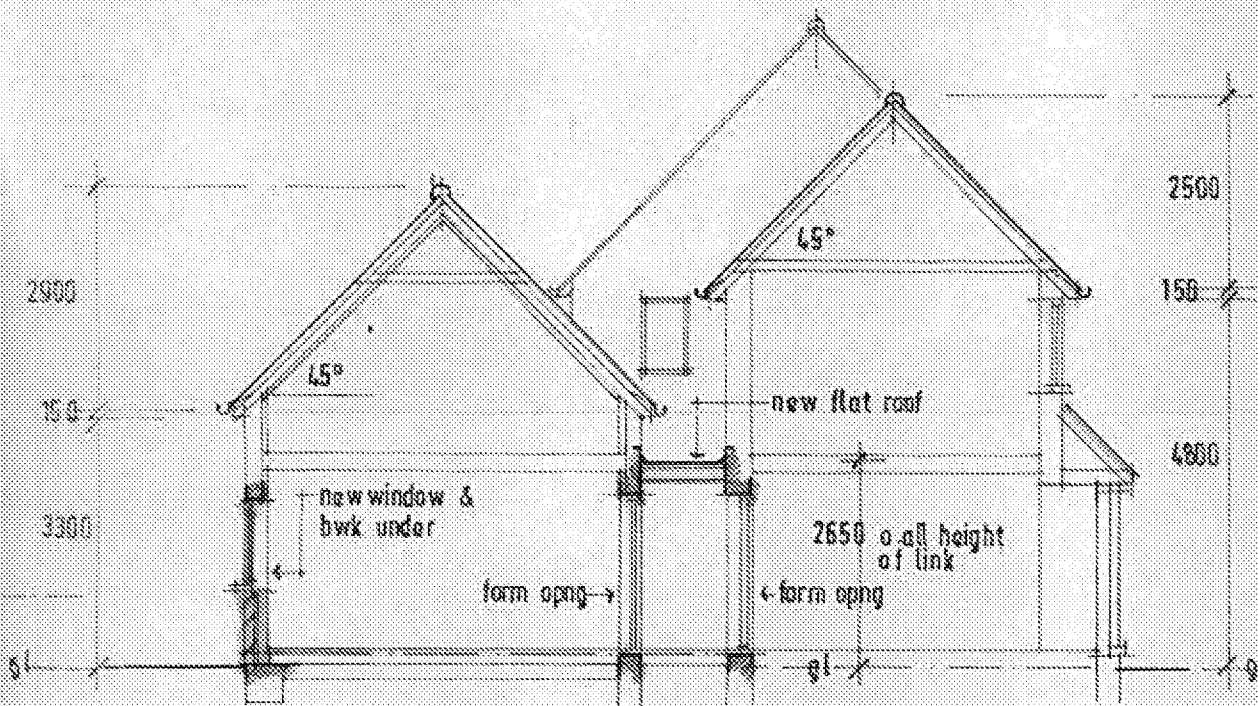


NOTE
ALL FINISHES
TO MATCH EXISTING

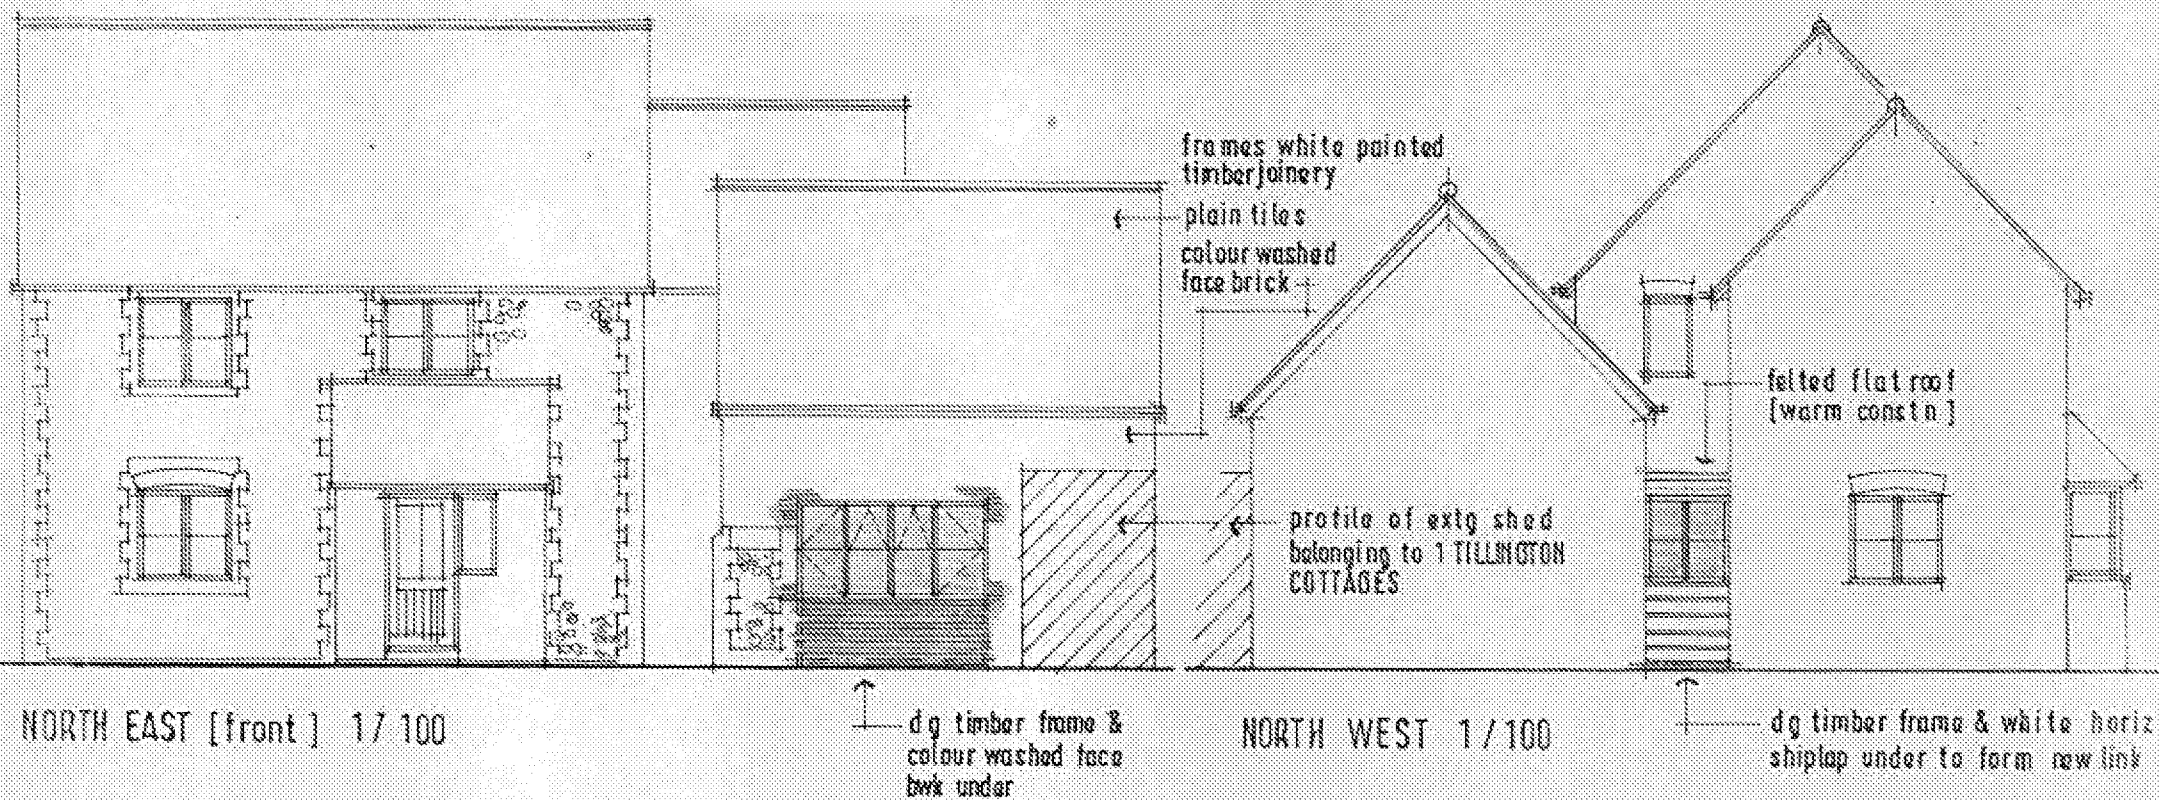

TREVOR E. UNSTED LTD

55-57 SEA LANE • RUSTINGTON • WEST SUSSEX • BN16 2RQ

Client: L.C. NICHOLAS LTD

Project: GARAGE CONVERSION & LINK AT:
1, TURPINS MOUNT, MAIN ROAD, YAPTON;
W/ SUSSEX, BN 18 0E U.

Drawing: PROPOSED

Scale: AS SHOWN

Date: FEB 2015

Drawing No.:

15/4243/3

Revisions									

The contractor must check all dimensions and levels on site and all dimensions are to be scaled from drawings.

It is the contractor's responsibility to ensure compliance with all statutory authority requirements. Carry out works with total regard to existing and retained structure. Works and materials to latest CP/B5.

Drawing to be read in strict accordance with engineer's information where applicable.

All structural timber C16 unless otherwise noted. All structural and external timber pressure impregnated with preservative, cut ends site swabbed with Cuprinol or similar treatment.

Local authority to witness satisfactory test on all new and affected four storm drainage.