





SCALE BAR 1:500

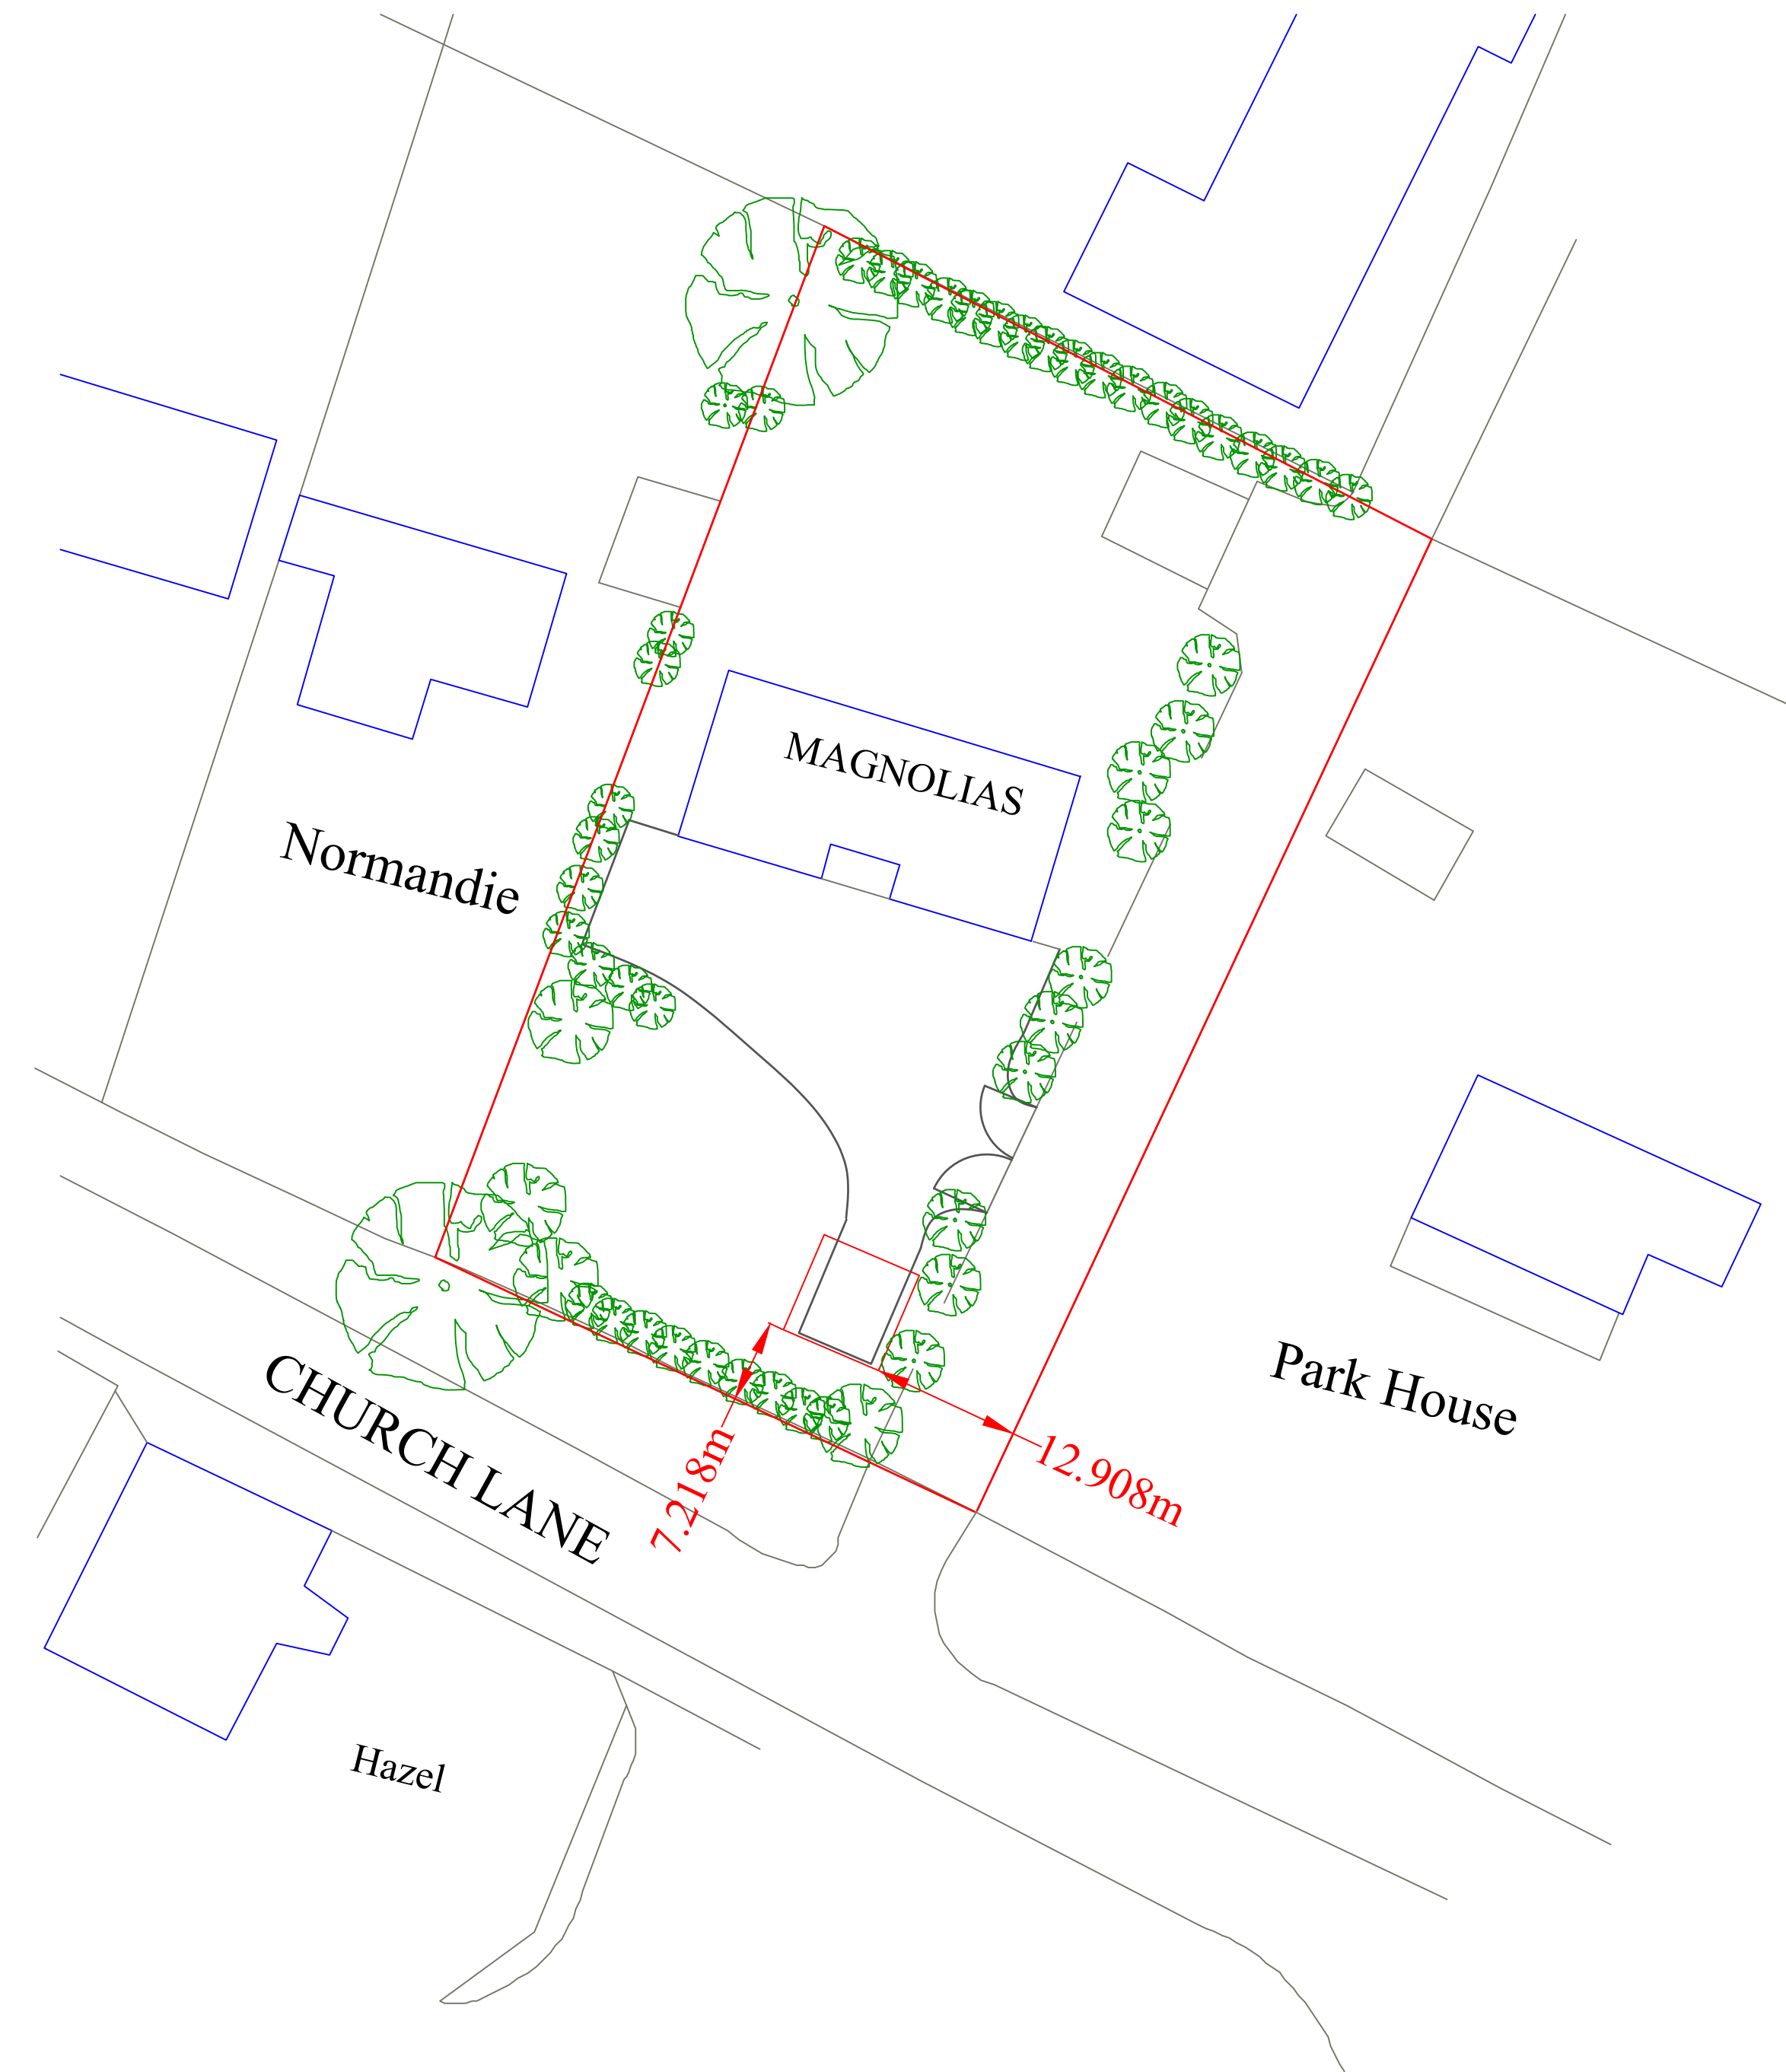

BLOCK PLAN

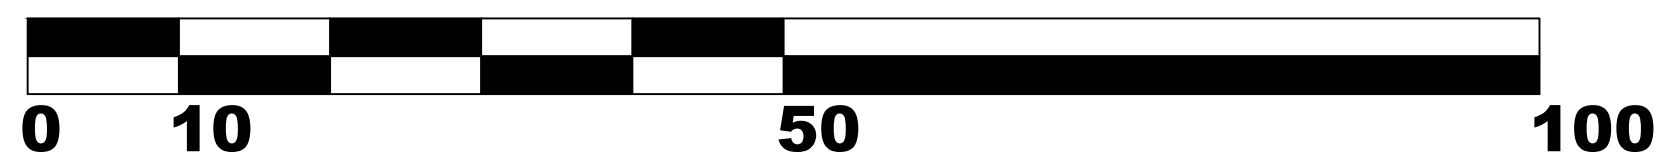

AYLING-GROUNDWORKS.CO.UK

project			
MAGNOLIAS CHURCH LANE YAPTON ARUNDEL BN18 0EH			
drawing title			
PROPOSED GARAGE BLOCK PLAN			
date			
11/01/2021	scale	1:500 @ A1	
job no.	drg. no.	rev	
JA-MAG-02	01	A	