


LOCATION PLAN

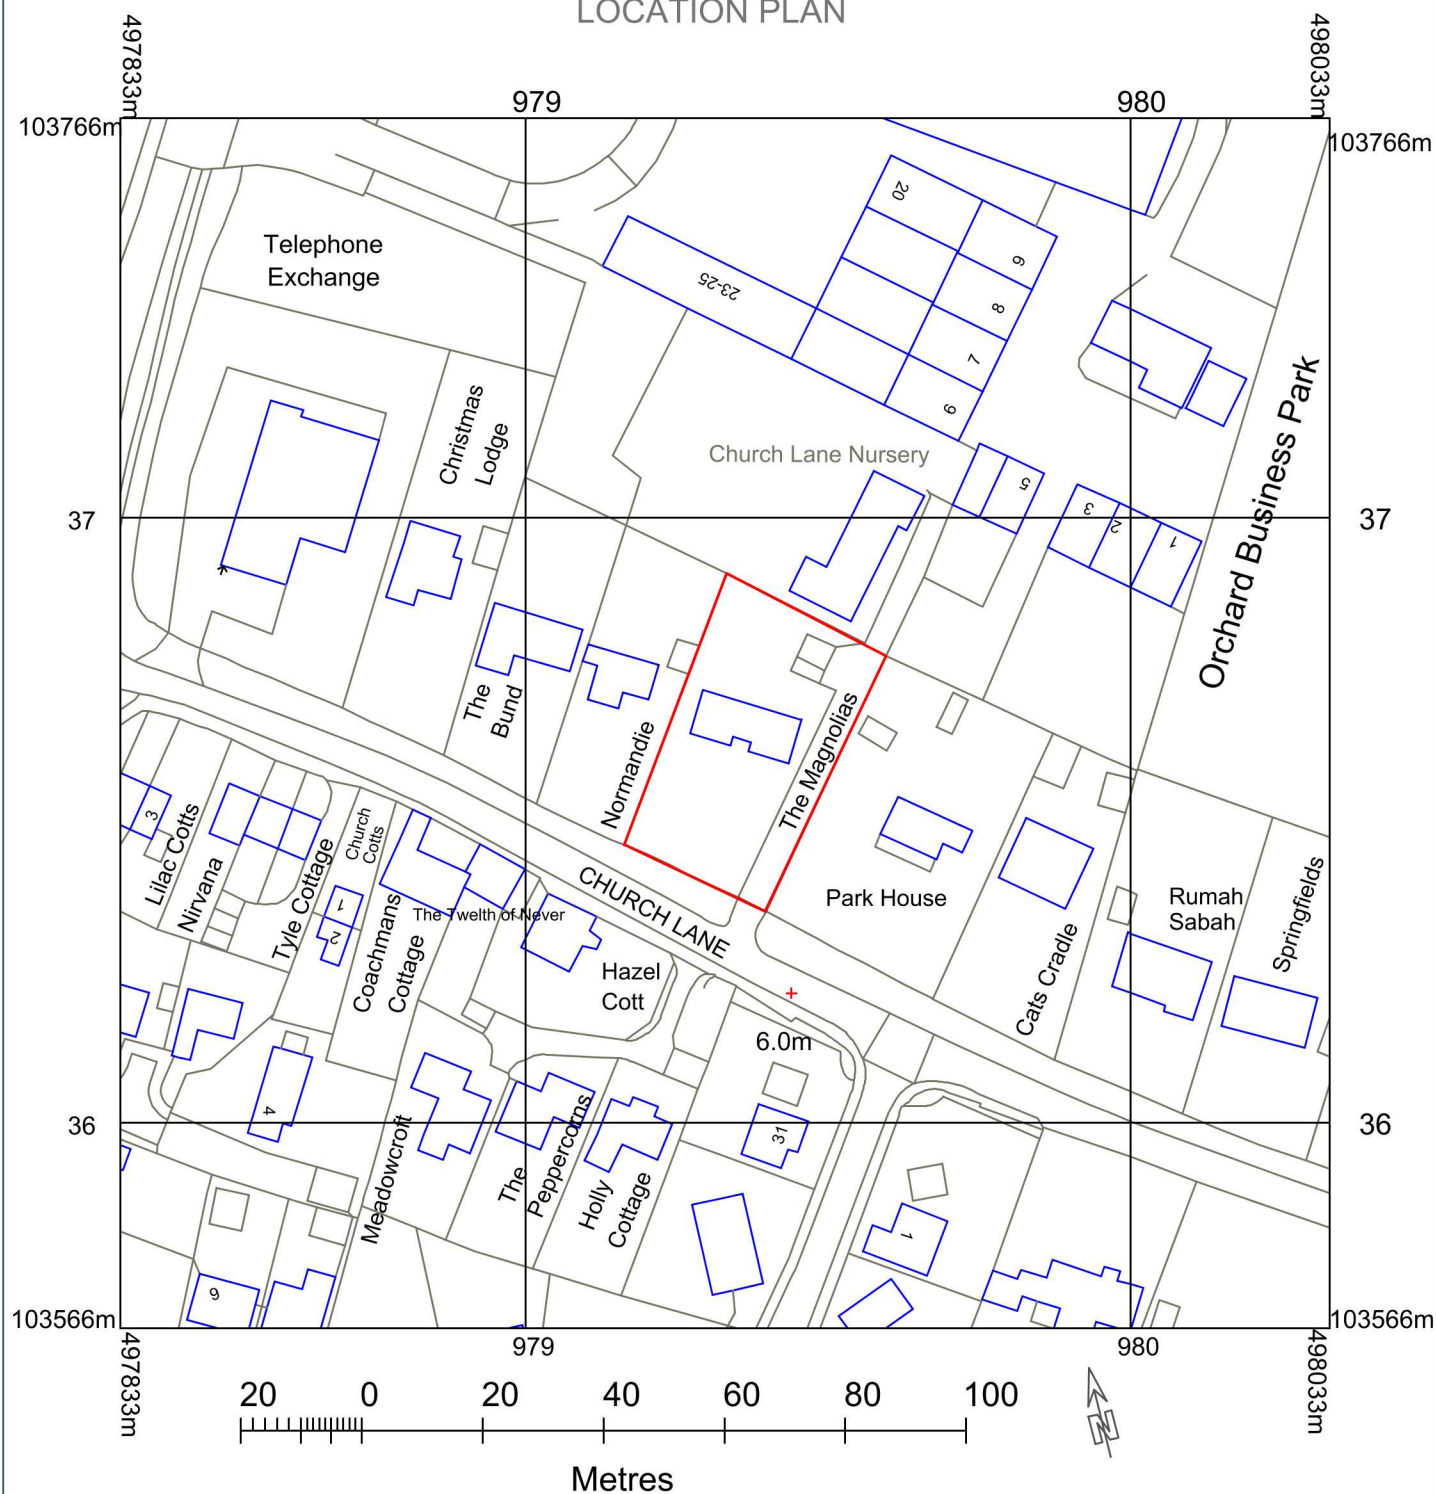

project

MAGNOLIAS, CHURCH LANE
YAPTON, ARUNDEL
WEST SUSSEX, BN18 0EH

drawing title

PROPOSED GARAGE

LOCATION PLAN

date

12/03/2021

scale

1:1250 @ A4

job no.

JA-MAG-02

drg. no.

05

rev

A



AYLING-GROUNDWORKS.CO.UK