


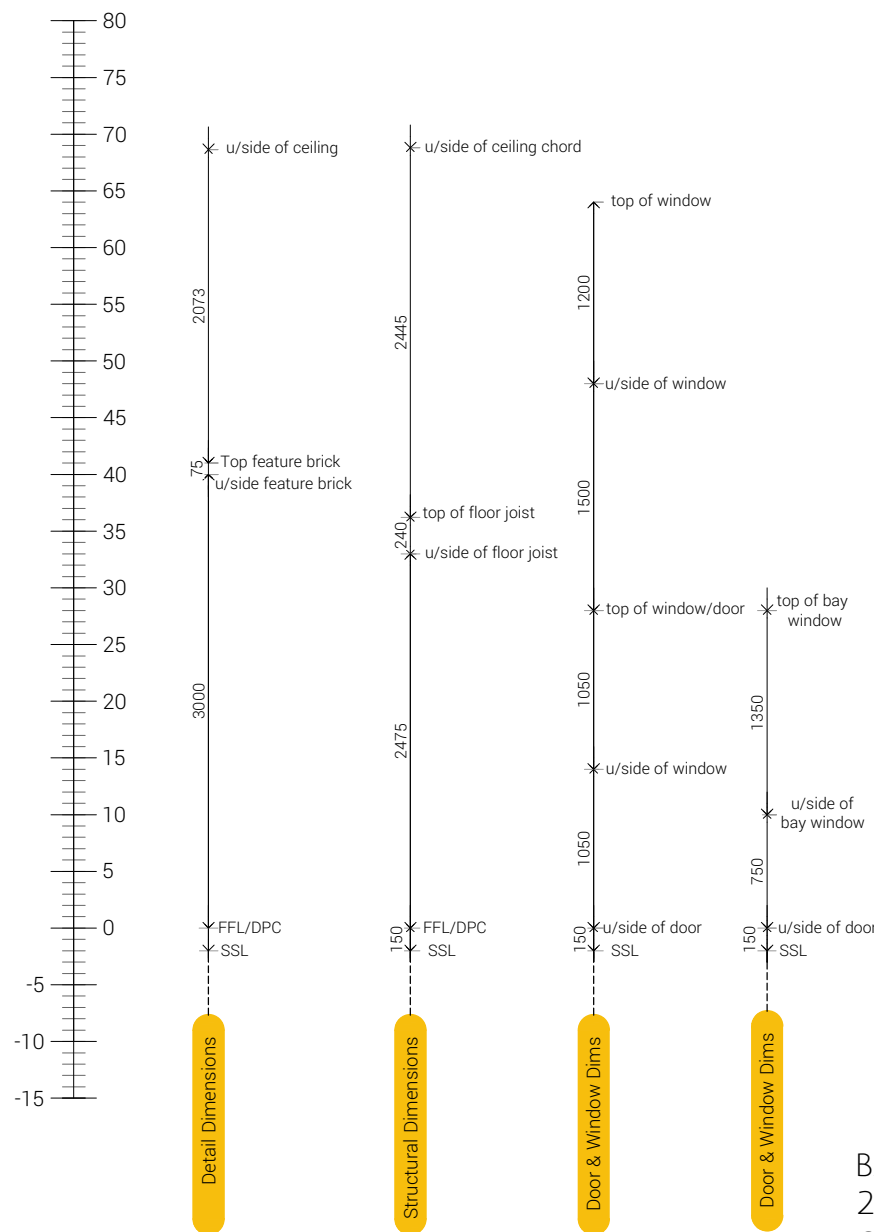

BAY TO PLOTS
29, 35, & 161(H)
ONLY



K	Plot 131 bay omitted	BM	BM	16 02 22
J	Drawing title updated. Bay pull out added	RA	BM	11 11 21
H	Full working drawing review. Rafter feet removed as per clients request 10-09-2021.	BM	BM	13 09 21
G	Drawings rationalised as per clients comments & mark ups 07-05-21. Drawing title updated to suit.	BM	BM	19 05 21
F	General drawing update. Updated to suit client comments & markups.	BM	BM	19 04 21
E	Issued for Construction.	**	**	24 02 21
D	General update, updated to suit client comments.	**	**	17 02 21
C	General update, updated to suit client comments.	**	**	05 02 21
B	General Update, updated to include clients mark ups and Structural Engineers requirements 24-11-2020.	BM	**	11 12 20
A	Drawing title updated. Superstructure issue	BM	**	12 11 20
REV	DESCRIPTION	DRAWN	CHKD	DATE

LAND AT NORTH END ROAD, YAPTON

DANDARA LTD

DRAWING TITLE
PLOTS 29, 35, 131 &
161(H), REAR
ELEVATION,
WINDSOR



+ (44) 1962 589 030
designs@sdadesigngroup.com
Ground Floor Studio, Unit 2,
East Horton Business Park,
Knowle Lane, Fair Oak,
Hampshire, SO50 7HN



SCALE: 1:50
SHEET SIZE: A3
DRAWN: [blank]
CHKD: [blank]
DATE: 16/02/2022

CONSTRUCTION

20-1060-WR1-502-K

WWW.SDADESIGNGROUP.COM