


Detail Dimensions

Structural Dimensions

Door & Window Dims

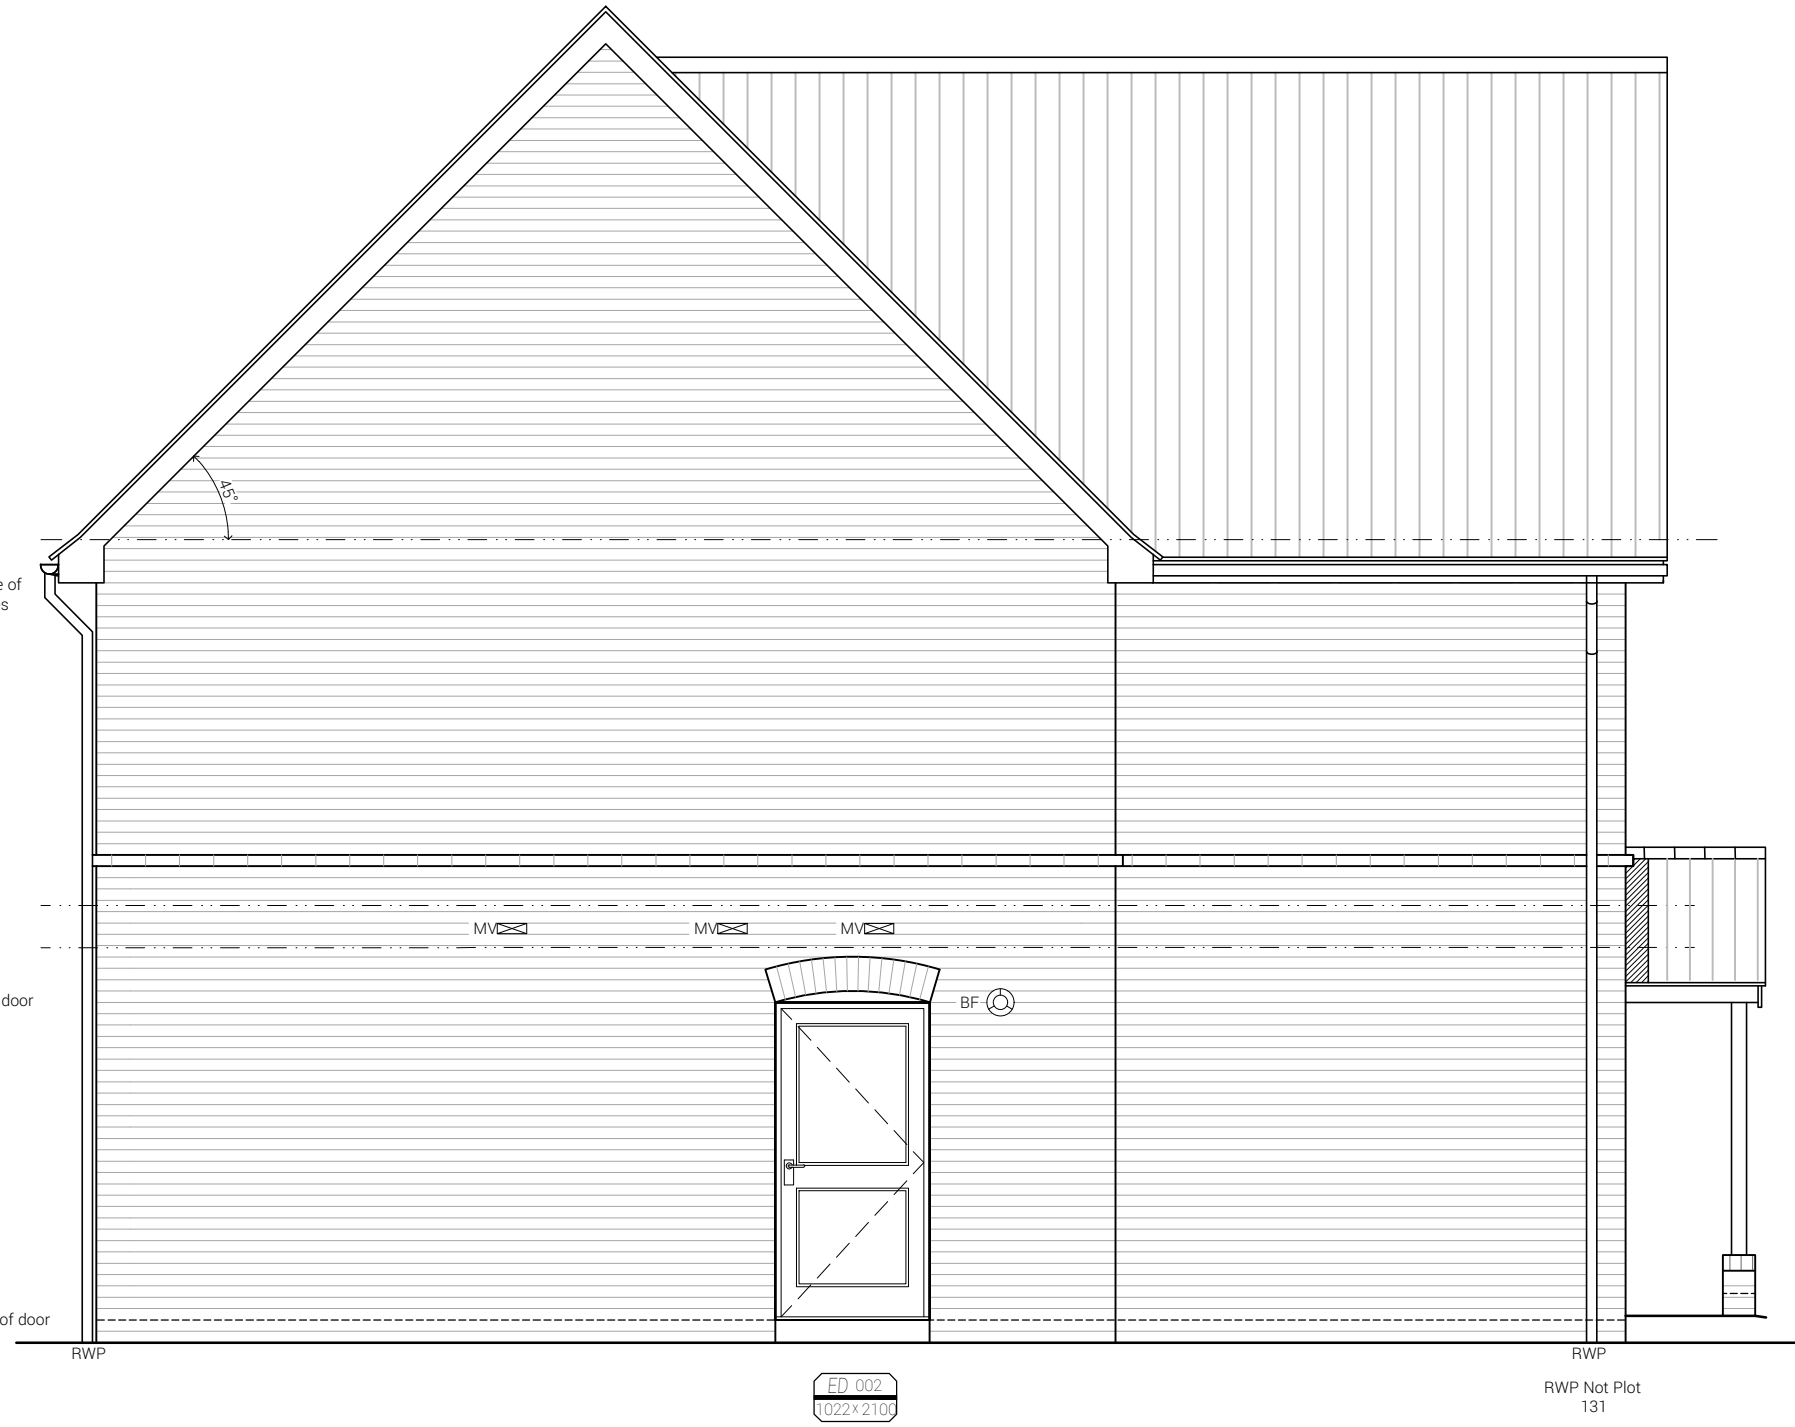

THIS DRAWING IS THE COPYRIGHT OF SDA DESIGN GROUP AND MAY NOT BE COPIED, ALTERED OR REPRODUCED IN ANY FORM, OR PASSED TO A THIRD PARTY WITHOUT THE WRITTEN CONSENT. DIMENSIONS SHOULD BE CHECKED AND VERIFIED ON SITE AND ANY DISCREPANCIES SHOULD BE REPORTED TO THE ARCHITECT. DO NOT SCALE FROM THIS DRAWING, EXCEPT FOR PLANNING PURPOSES. USE FIGURED DIMENSIONS ONLY. IF IN DOUBT ASK FOR CONFIRMATION.

J	Plot 131 bay omitted	BM	BM	16/02/22
H	Drawing title updated	RA	BM	11/11/21
G	Full working drawing review. Rafter feet removed as per clients request 10-09-2021.	BM	BM	13/09/21
F	Drawings rationalised as per clients comments & mark ups 07-05-21. Drawing title updated to suit.	BM	BM	19/05/21
E	MV extract location amended to suit ventilation design	BM	**	01/04/21
D	Issued for Construction.	**	**	24/02/21
C	General update, updated to suit client comments.	**	**	05/02/21
B	General Update, updated to include clients mark ups and Structural Engineers requirements 24-11-2020.	BM	**	11/12/20
A	Drawing title updated. Superstructure issue.	BM	**	12/11/20
REV	DESCRIPTION	DRAWN	CHKD	DATE

LAND AT NORTH END ROAD, YAPTON

DANDARA LTD

DRAWING TITLE
PLOTS 29, 35, 131 & 161(H), LEFT SIDE ELEVATION, WINDSOR

SCALE
1:50

SHEET SIZE
A3

DRAWN

CHKD

DATE
16/02/2022

dandara

+ (44) 1962 589 030
designs@sdaesigngroup.com
Ground Floor Studio, Unit 2,
East Horton Business Park,
Knowle Lane, Fair Oak,
Hampshire, SO50 7HN

SDA
DESIGN
GROUP

CONSTRUCTION

20-1060-WR1-501-J

WWW.SDADESIGNGROUP.COM