


Front Elevation

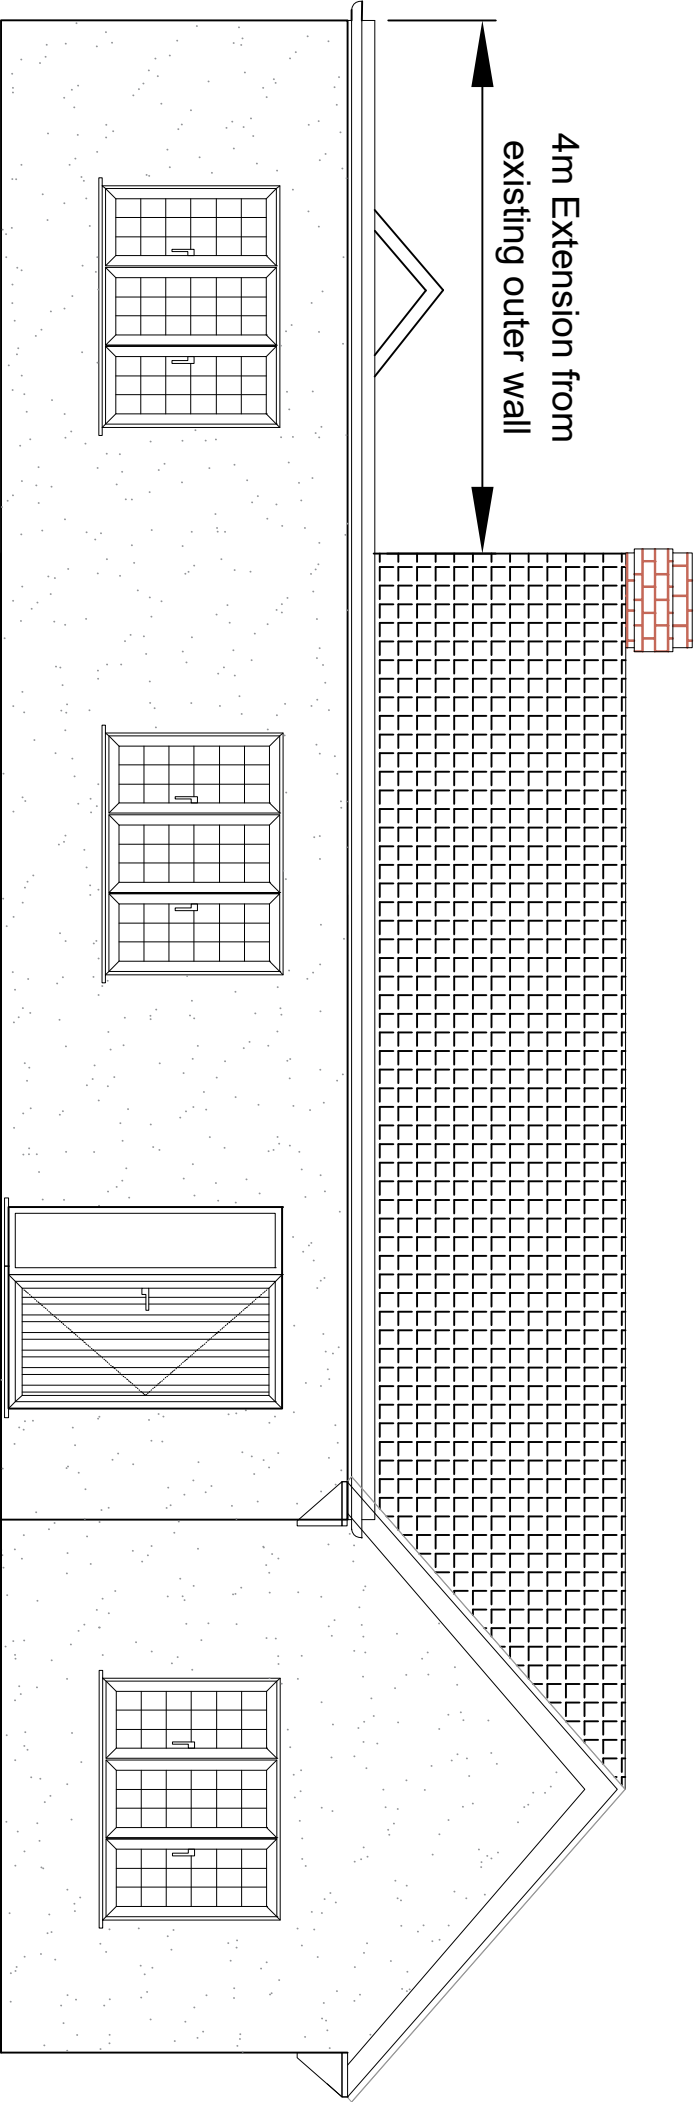

Location	37 Briar Close Yapton BN18 0ES	Notes:
Reference	Proposed front elevation	
Date	21/01/26	
Revision	1	