


Rear Elevation

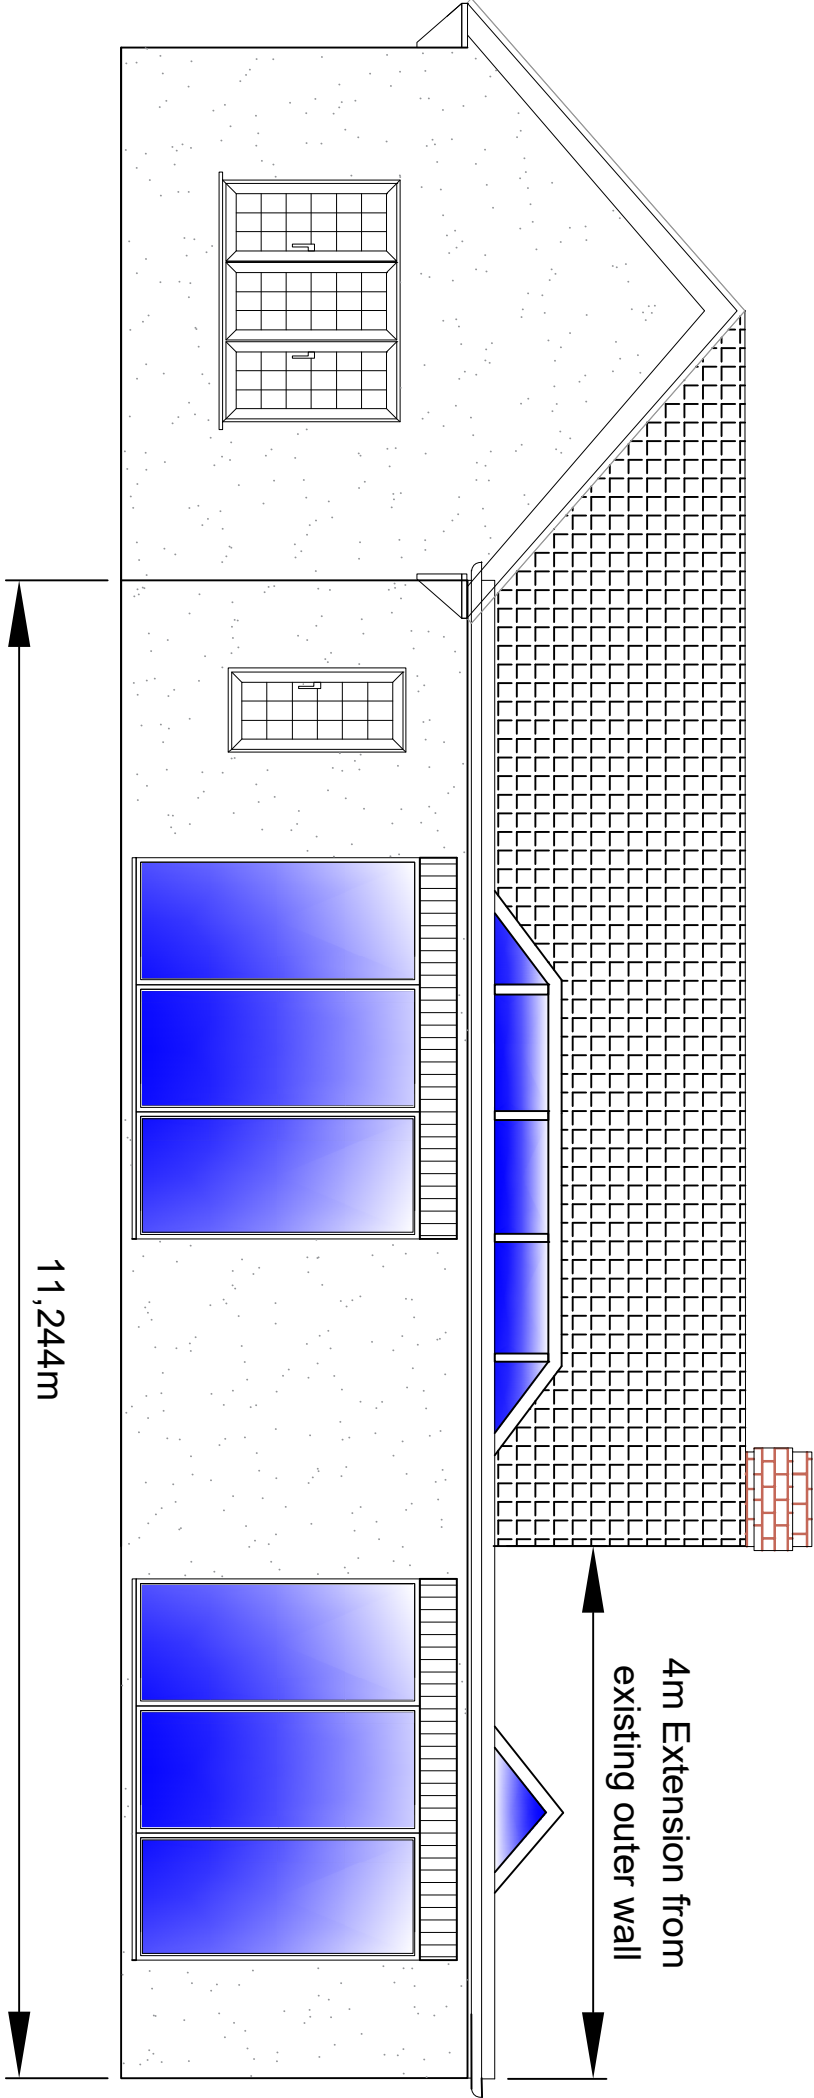

Location	37 Briar Close Yapton BN18 0ES	Notes:
Reference	Proposed rear elevation	
Date	21/01/26	
Revision	1	