


PLANT SCHEDULE

Ref	New Tree Planting	
AcE	Acer campestre 'Elegant'	1
Ag	Alnus glutinosa	0
Bp	Betula pendula	1
Cs	Castanea sativa	0
MLM	Magnolia x loebneri 'L Messel'	1
MdF	Malus domestica 'Fiesta' (MM106)	3
MRS	Malus 'Red Sentinel'	2
PaP	Prunus avium 'Plena'	1
PcC	Pyrus calleryana 'Chanticleer'	0
PcB	Pyrus communis 'Beth' (Quince A)	1
Qr	Quercus robur	0
Sa	Sorbus aria 'Lutescens'	0
SaA	Sorbus aucuparia 'Asplenifolia'	1
St	Sorbus torminalis	0

Ornamental Shrub Species		
Berberis thunbergii	Atropupurea 'Nana'	0
Caryopteris	clandonensis	0
Ceanothus	thyrsiflorus 'Repens'	29
Chaenomeles	speciosa 'Apple Blossom'	0
Coteneaster	conspicuous 'Decorus'	43
Daphne odora	Aureomarginata'	0
Euonymus fortuneii	'Emerald Gaiety'	0
Escallonia	macrantha 'Red Elf'	57
Hebe	albicans	12
Hebe	'Marjorie'	0
Hebe	'Mrs Winder'	0
Hebe	'Red Edge'	0
Hypericum	calycinum 'Hidcote'	41
Lavender	angustifolia 'Munstead'	0
Mahonia	aquifolium	20
Olearia	haastii	0
Osmanthus	x burkwoodii	0
Philadelphus	coronarius 'Aureus'	0
Photinia	x fraserii 'Red Robin'	0
Potentilla	fruticosa 'Goldfinger'	39
Pyracantha	'Orange Glow'	0
Sencio	greyii 'Sunshine'	20
Skimmia	japonica 'Foremanii'	65
Spirea	x arguta	0
Viburnum	x bodnantense	0
Viburnum	davidii	18
Viburnum	tinus	0

climbers		
C1	Hedera helix 'Gold Heart'	2
C2	Hydrangea petiolaris	0
C3	Jasminium nudiflorum	2
C4	Lonicera periclymenun	2


Native shrub mix		45m2
Cornus sanguinea		7
Corylus avellana		5
Crataegus monogyna		12
Euonymus europaeus		0
Ilex aquifolium		5
Prunus spinosa		7
Rosa arvensis		0
Viburnum lantana		0
Viburnum opulus		10

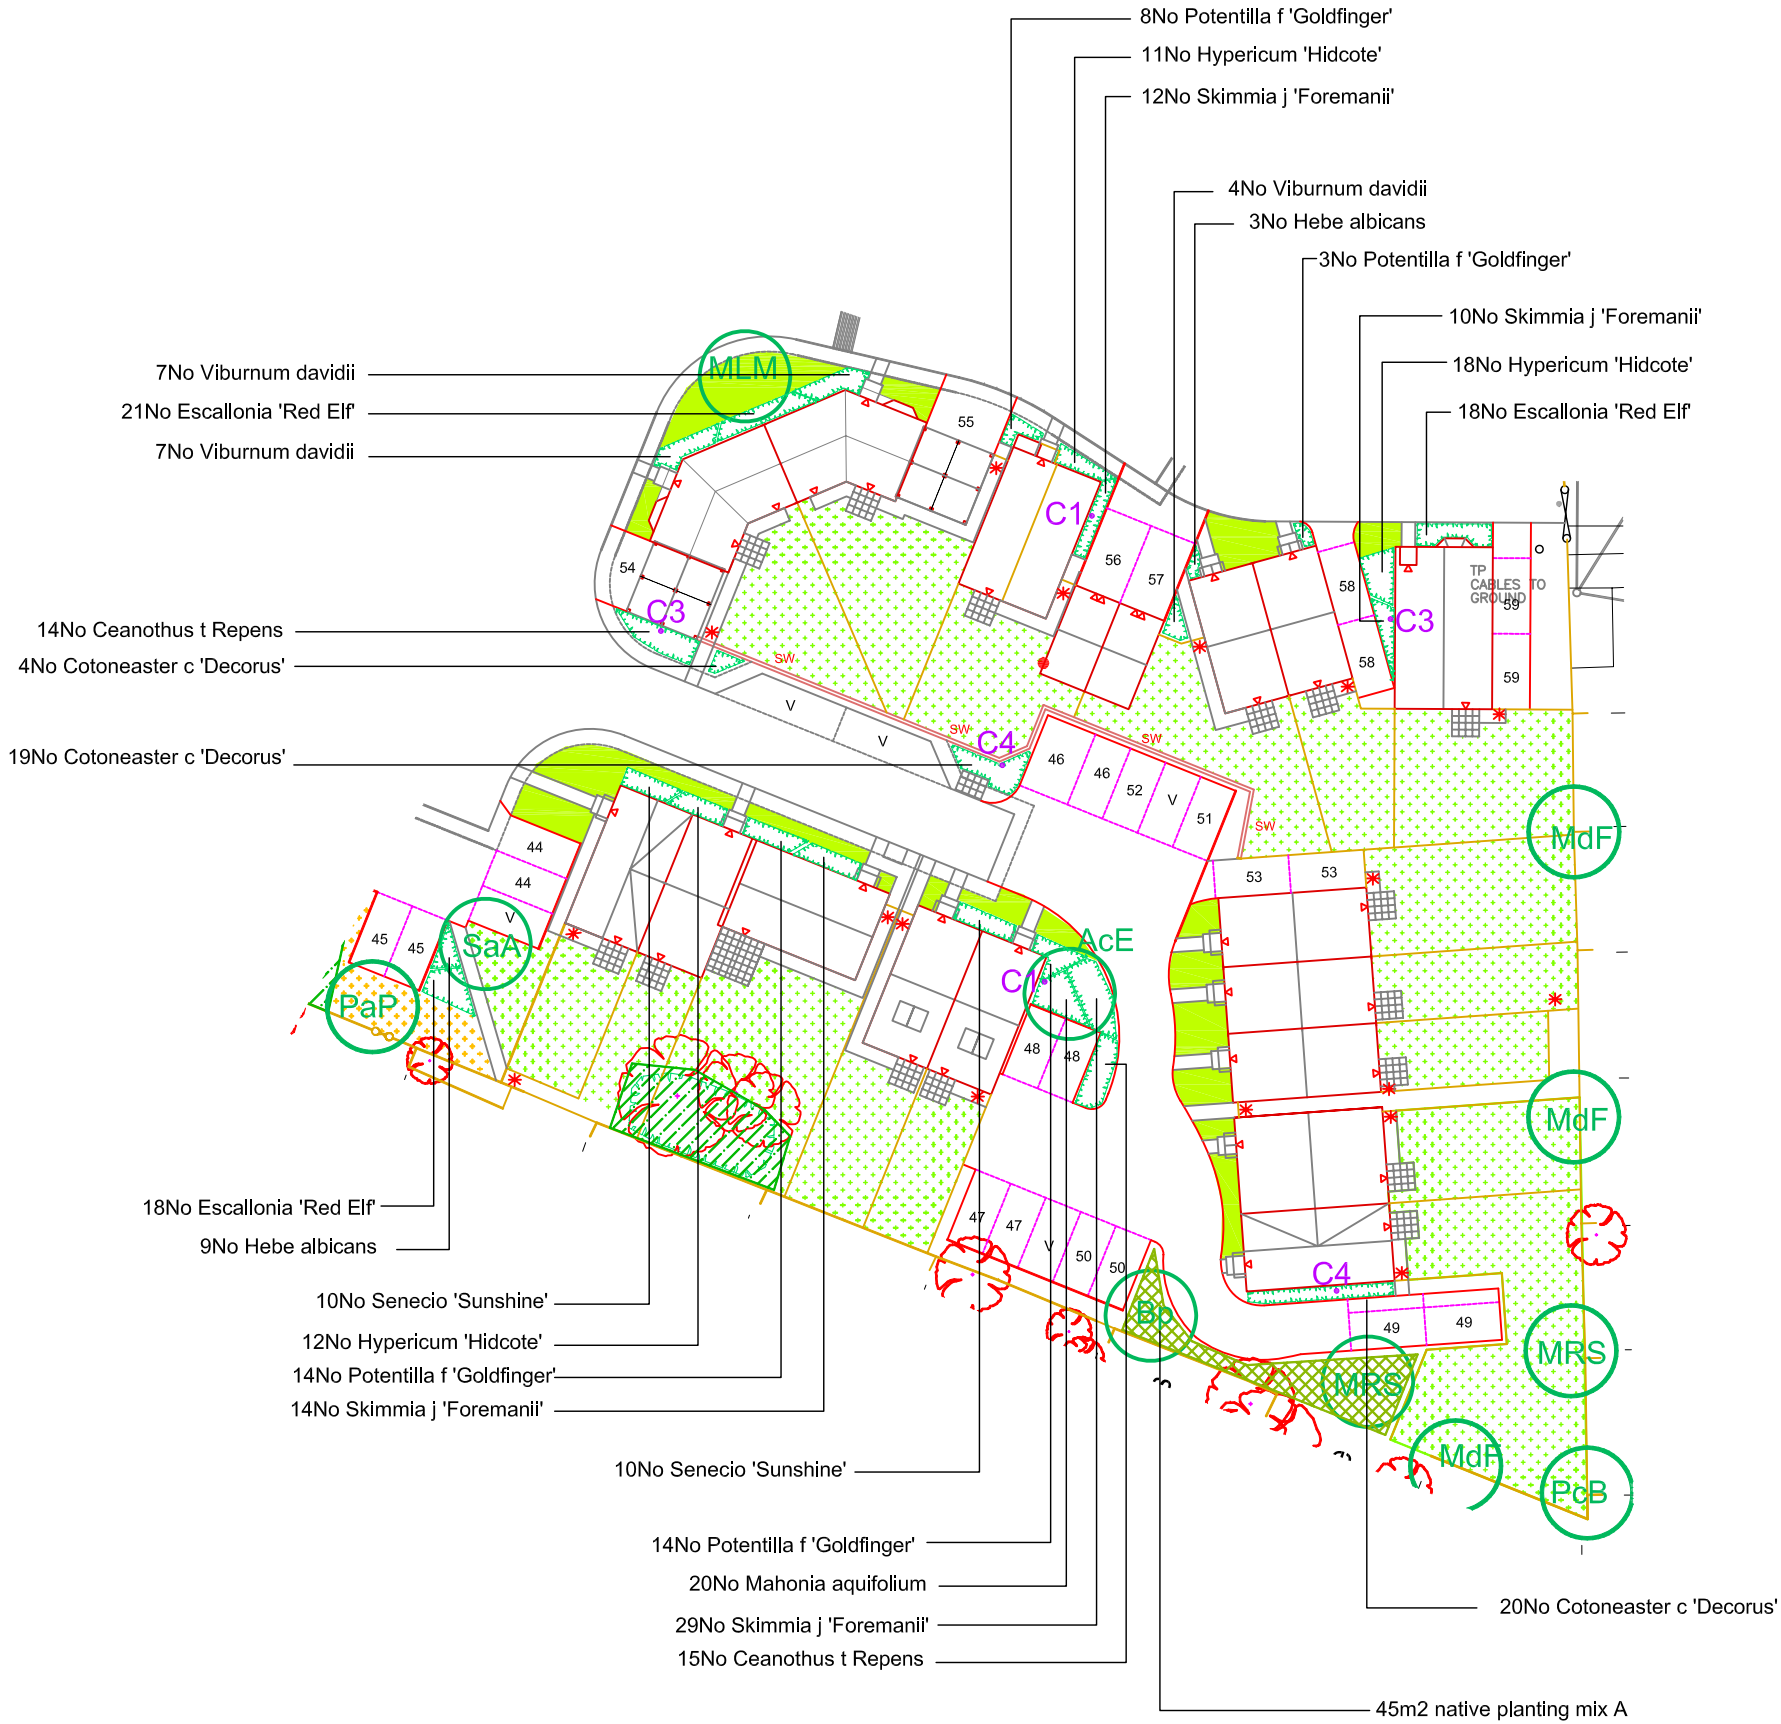

KEY




Existing Trees Retained
Retain and protect in full accordance with the Arboricultural Method Statement March 2013

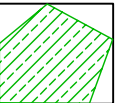


Existing Woodland Retained
Retain and protect in full accordance with the Arboricultural Method Statement March 2013



Tree Planting
Tree pits for standard trees shall be 1400 x 1400 x 600mm deep. See dwg no 208.001 for specification

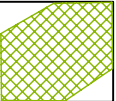

Native Shrub Planting
See Dwg no 208.001 for specification

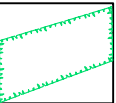


Ornamental Shrub Planting
See Dwg no 208.001 for specification



Climbers
See Dwg no 208.001 for specification



Grass (Front Gardens/Communal Areas)
Imported turf to BS 3936: 1998 & 4428. See dwg no 208.001 for specification.

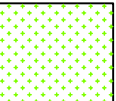

Grass (Private Rear Gardens)
To be seeded with a wear tolerant mixture See dwg no 208.001 for specification




Grass (Wildflower grass areas)
To be seeded with a wildflower grass mixture See dwg no 208.001 for specification



Bulb Planting
See dwg no 208.001 for specification



Bird Box
In accordance with Bird & Habitat plan

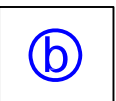

Bat Box
In accordance with Bird & Habitat plan

Revisions:	Dwn:	Date:
Project: Burdell Road, Yapton West Sussex		
Drawing: PLANTING PLAN: AREA 8		
Date: 04.07.13	Drawn: SG	
Dwg No: KL.208.018	Scale: 1:500 @ A3	
Revision:	Revision Date:	
MIDDLEMARCH ENVIRONMENTAL Middlemarch Environmental Ltd. Triumph House, Birmingham Road, Allesley, Coventry CV5 9AZ Tel: 01676 525880 Fax: 01676 521400 E:admin@middlemarch-environmental.com		

ISTRICT COUNCIL Y/31/15/DOC