


Ref	New Tree Planting	
AcE	Acer campestre 'Elegant'	0
Ag	Alnus glutinosa	0
Bp	Betula pendula	2
Cs	Castanea sativa	0
MLM	Magnolia x loebneri 'L Messel'	0
MdF	Malus domestica 'Fiesta' (MM106)	1
MRS	Malus 'Red Sentinel'	2
PaP	Prunus avium 'Plena'	0
PcC	Pyrus calleryana 'Chanticleer'	0
PcB	Pyrus communis 'Beth' (Quince A)	0
Qr	Quercus robur	0
Sa	Sorbus aria 'Lutescens'	0
SaA	Sorbus aucuparia 'Asplenifolia'	0
St	Sorbus torminalis	3

Ornamental Shrub Species	
Berberis thunbergii Atropupurea 'Nana'	0
Caryopteris clandonensis	0
Ceanothus thyrsiflorus 'Repens'	18
Chaenomeles speciosa 'Apple Blossom'	0
Coteneaster conspicuous 'Decorus'	48
Daphne odora Aureomarginata'	0
Euonymus fortuneii 'Emerald Gaiety'	42
Escallonia macrantha 'Red Elf'	9
Hebe albicans	28
Hebe 'Marjorie'	21
Hebe 'Mrs Winder'	0
Hebe 'Red Edge'	0
Hypericum calycinum 'Hidcote'	15
Lavender angustifolia 'Munstead'	0
Mahonia aquifolium	0
Olearia haastii	0
Osmanthus x burkwoodii	10
Philadelphus coronarius 'Aureus'	23
Photinia x fraserii 'Red Robin'	12
Potentilla fruticosa 'Goldfinger'	24
Pyracantha 'Orange Glow'	0
Sencio greyii 'Sunshine'	52
Skimmia japonica 'Foremanii'	83
Spirea x arguta	0
Viburnum x bodnantense	0
Viburnum davidii	0
Viburnum tinus	0

Herbaceous Perennials	No
Geranium maccrorrhizum	0
Persicaria affinis	9


Native shrub mix	88m2
Cornus sanguinea	13
Corylus avellana	9
Crataegus monogyna	22
Euonymus europaeus	0
Ilex aquifolium	8
Prunus spinosa	13
Rosa arvensis	8
Viburnum lantana	10
Viburnum opulus	0

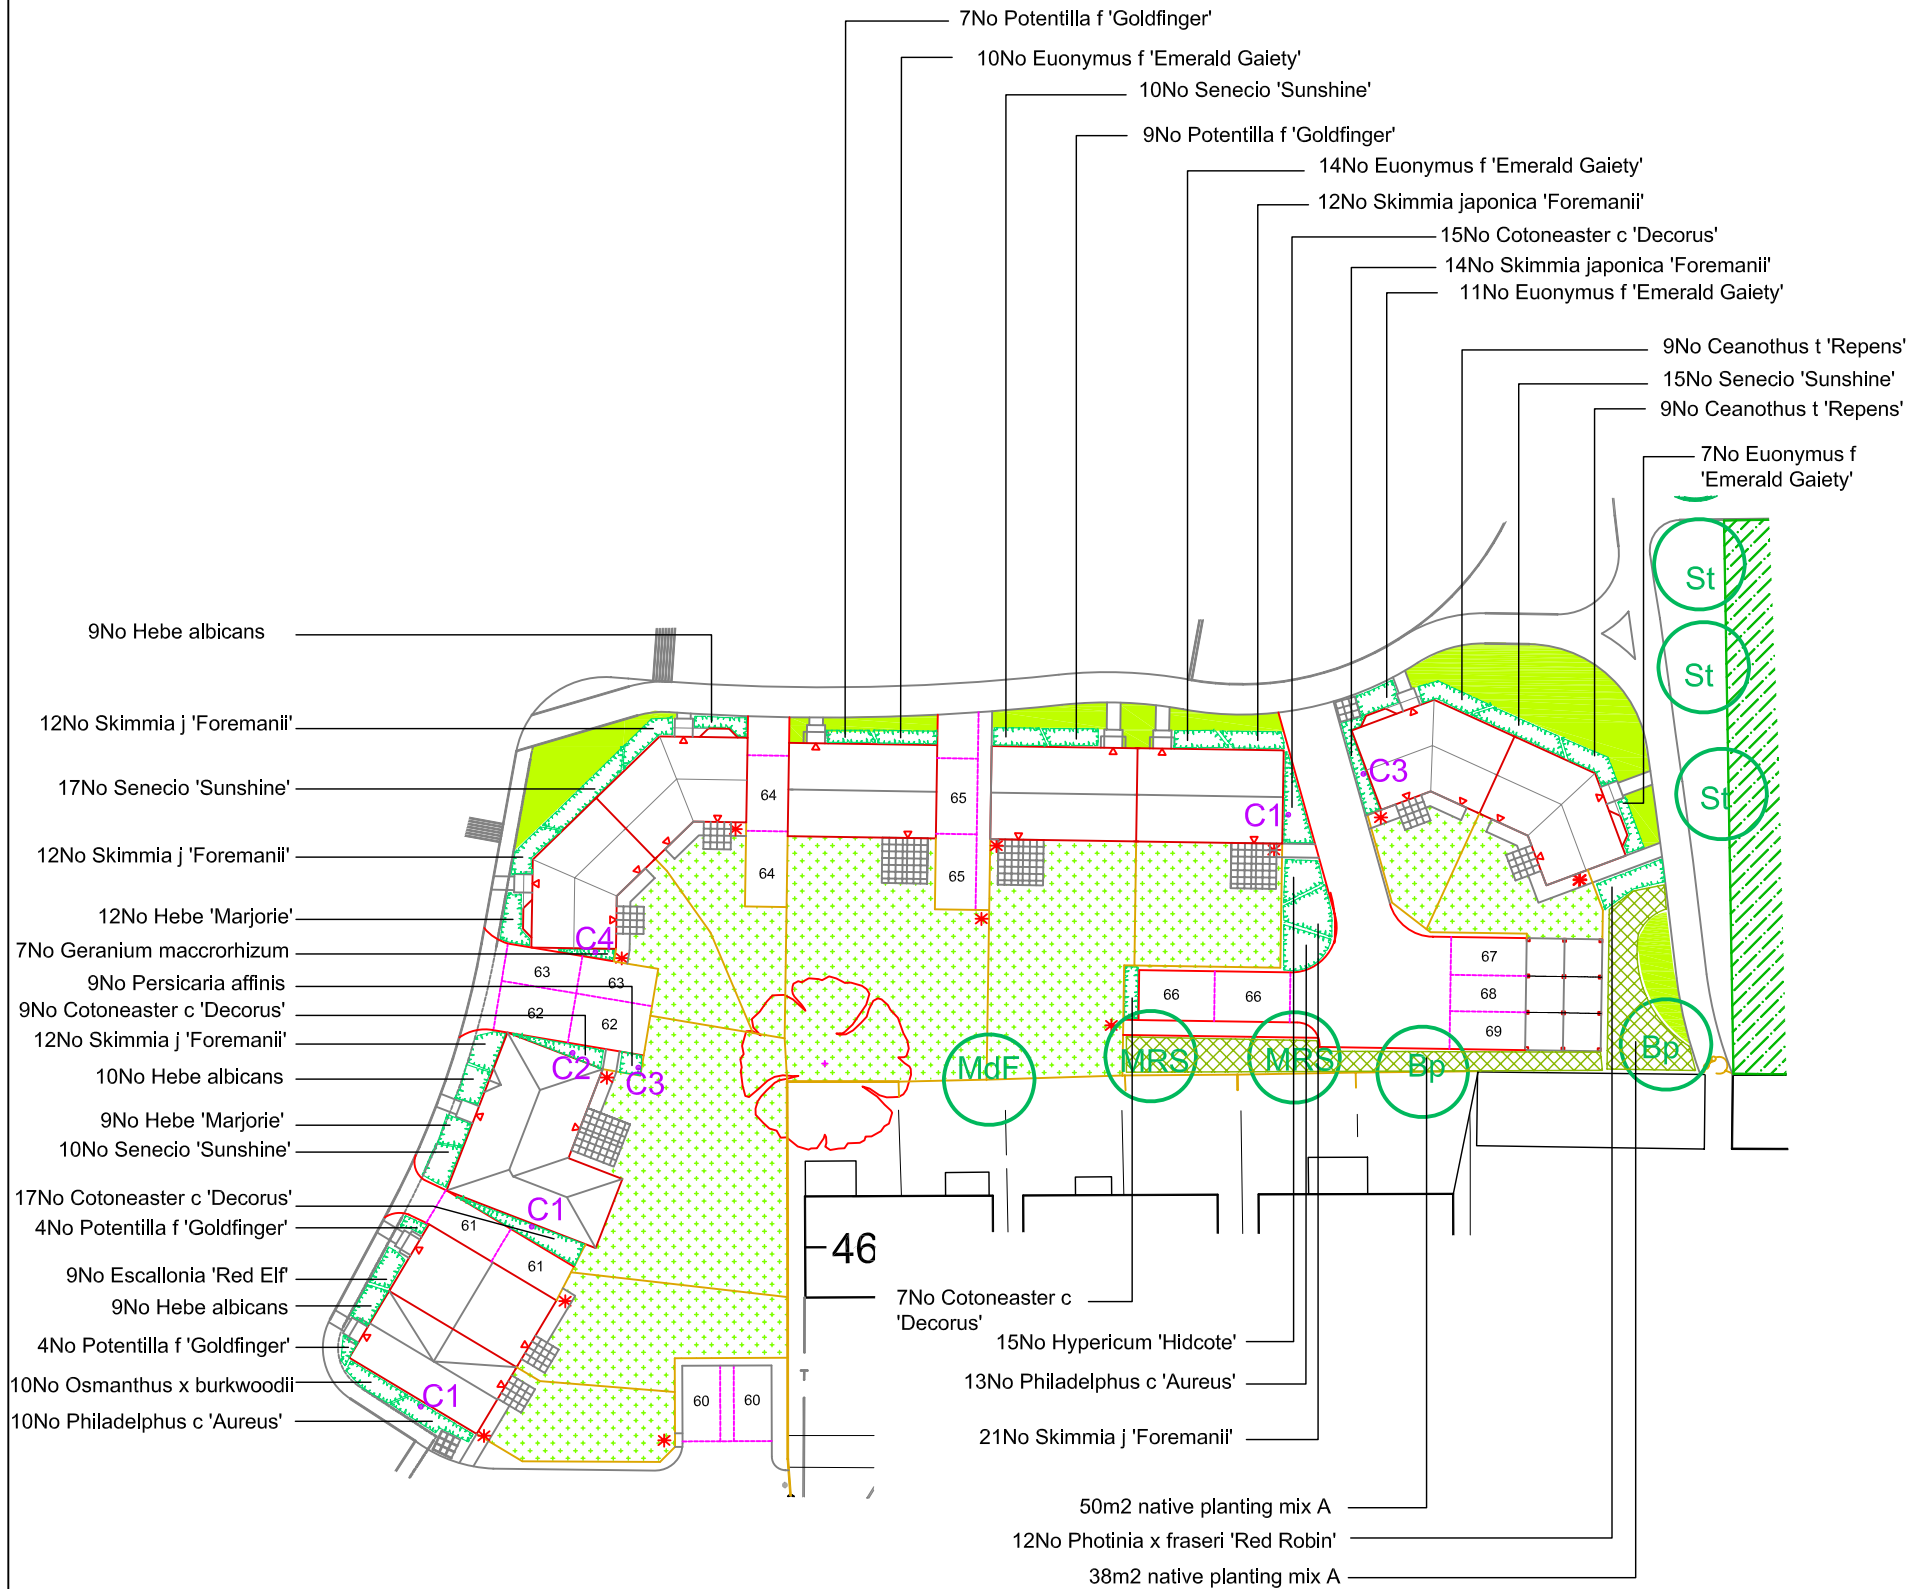

climbers		
C1	Hedera helix 'Gold Heart'	3
C2	Hydrangea petiolaris	1
C3	Jasminium nudiflorum	2
C4	Lonicera periclymenun	1




Retain and protect in full accordance with the
Arboricultural Method Statement March 2013

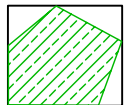


Retain and protect in full accordance with the
Arboricultural Method Statement March 2013




Tree pits for standard trees shall be 1400 x 1400 x 600mm deep. See dwg no 208. 001 for specification

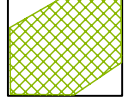

See Dwg no 208.001 for specification

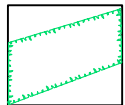


See Dwg no 208.001 for specification

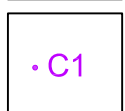

See Dwg no 208.001 for specification



Imported turf to BS 3936: 1998 & 4428.
See dwg no 208.001 for specification.

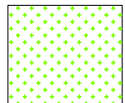

To be seeded with a wear tolerant mixture
See dwg no 208.001 for specification



To be seeded with a wildflower grass mixture
See dwg no 208.001 for specification



See dwg no 208.001 for specification



In accordance with Bird & Habitat plan



In accordance with Bird & Habitat plan

Revisions:		Dwn:	Date:
Project: Burndell Road, Yapton West Sussex			
Drawing: PLANTING PLAN: AREA 9			
Date: 04.07.13		Drawn: SG	
Dwg No: KL.208.019		Scale: 1:500 @ A3	
Revision:		Revision Date:	

MIDDLEMARCH ENVIRONMENTAL
Middlemarch Environmental Ltd. Triumph House, Birmingham Road,
Allesley, Coventry CV5 9AZ
Tel: 01676 525880 Fax: 01676 521400
E:admin@middlemarch-environmental.com