



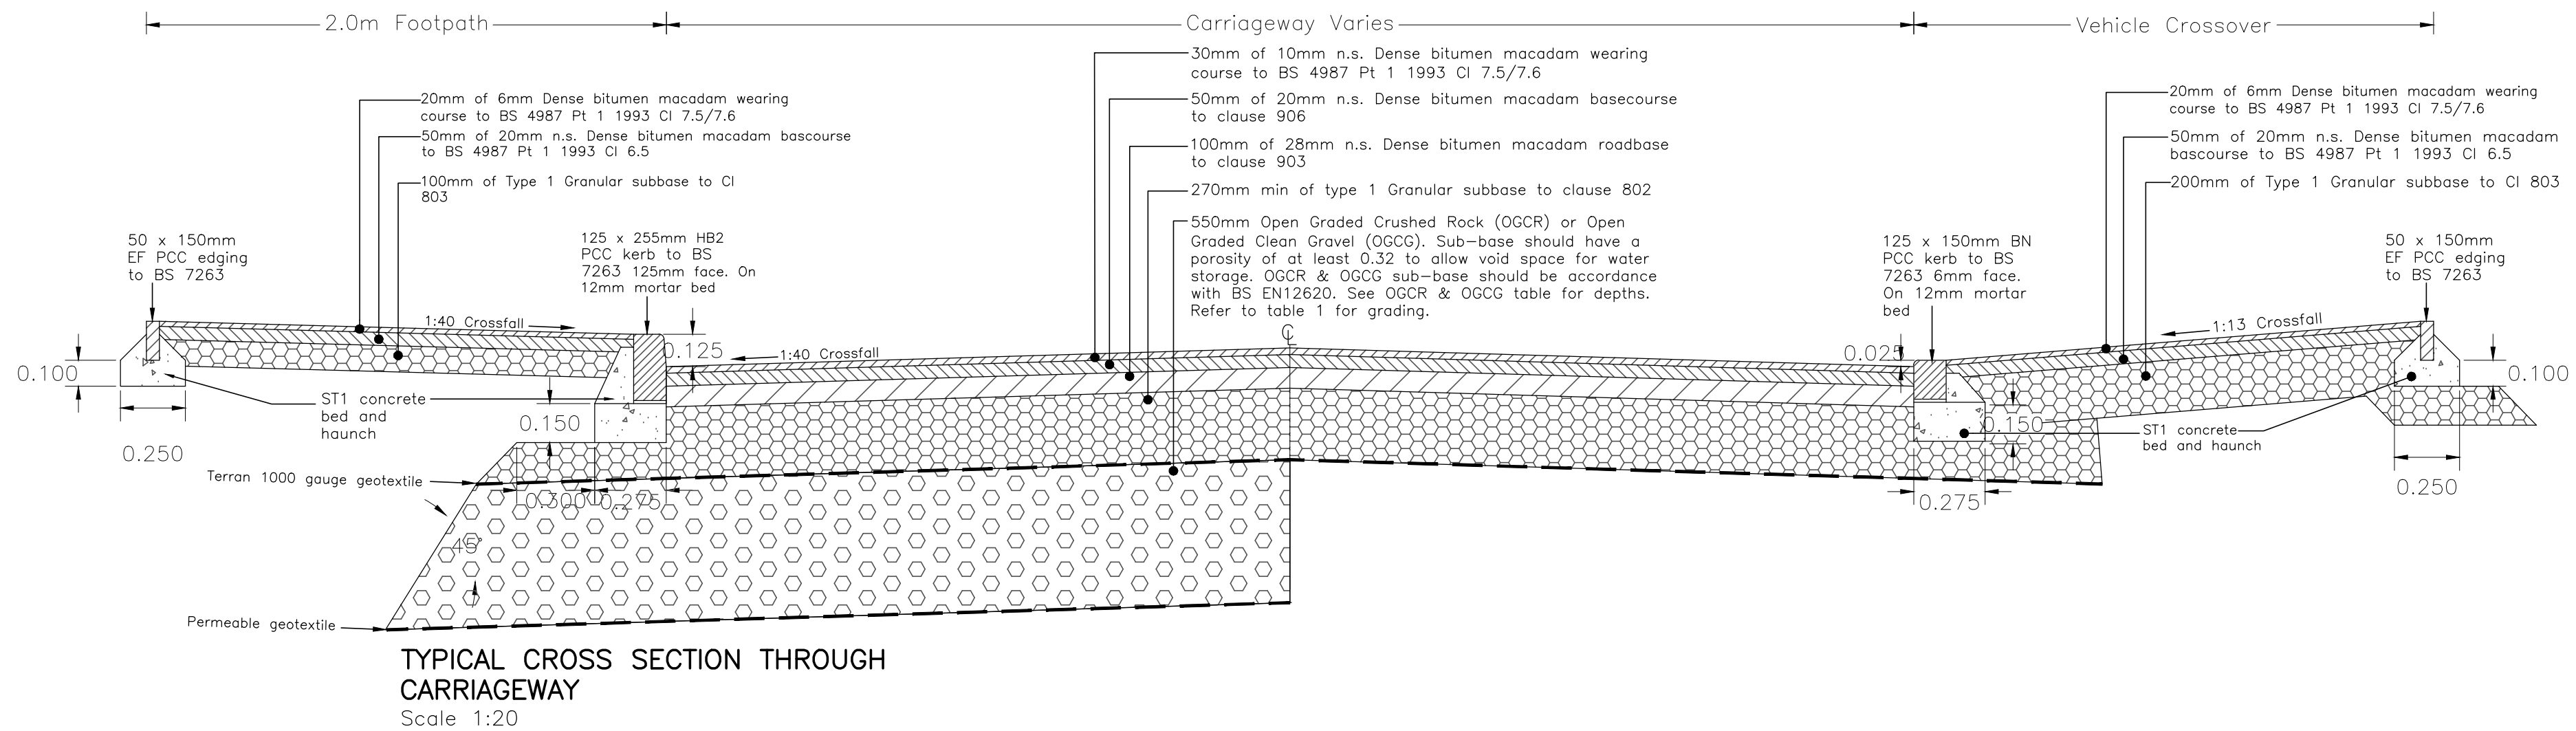

PRECAST GULLY DETAIL
Scale 1:20

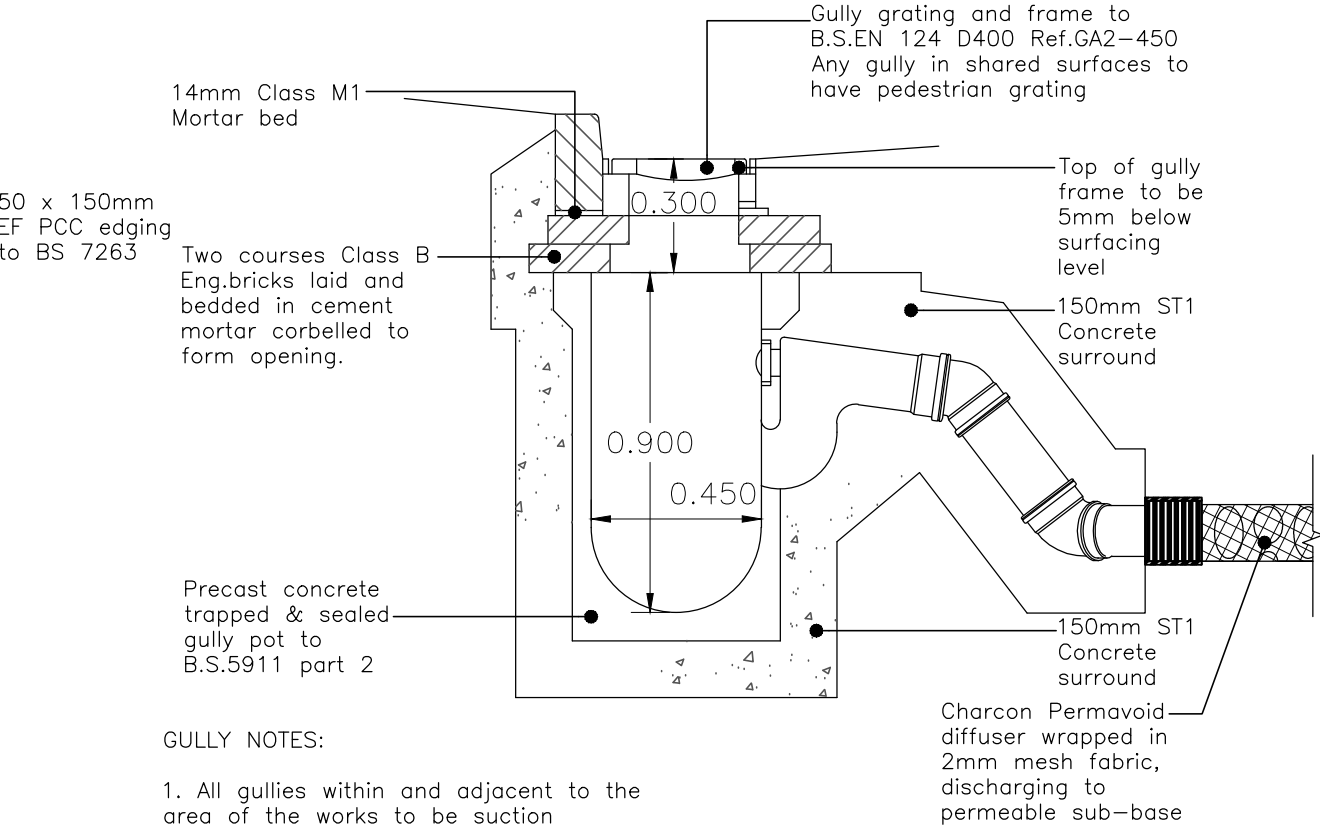

Recommended BS EN 12620 aggregate mm	4/20
Recommended BS EN 12620 grading/tolerance category	Gc80/20 GTc 20/15
Sieve size mm	Percentage by mass passing ISO 565 sieve
31.5	98 to 100
20	90 to 99
14	
10	25 to 70
6.3	
4	0 to 15
3.15	
2.8	0 to 5
1	

**Table 1 grading
4–20mm OGCR/OGCG**

REV. No.	DATE	DESCRIPTION	INITIALS
Client		MJA CONSULTING CIVIL AND STRUCTURAL ENGINEERS Monarch House, Barton Lane, Abingdon, Oxon, OX14 3NB Tel: 01235 555173 Fax: 01235 523226	
Project	Goodhew Close Phase 2, Yapton	Scale 1:20@A2	Date Dec 14
Title	Permeable Road & Construction Detail	Checked AMc	Drawn KT
		Drawing No. 4833:24	Rev