

Planning and Development Services
Arun District Council
Arun Civic Centre
Maltravers Road
Littlehampton
West Sussex
BN17 5LF

Developer Services
Southern Water
Sparrowgrove House
Sparrowgrove
Otterbourne
Hampshire
SO21 2SW

Email: [REDACTED]

Your Ref

Y/31/15/DOC

Our Ref

PLAN-009444

Date

03/04/2015

Dear Sir

Proposal: Application for approval of matters reserved by condition imposed under Y/89/14/PL relating to conditions 5, 7, 8, 9 & 10 - Construction of roads, secure cycle parking spaces, verification report & foul water drainage system
Site: Land rear of Burndell Road, Yapton, BN18 0HR.
Y/31/15/DOC

Thank you for your letter of 02/04/2015.

Southern Water would have no objections to discharge condition relating to foul drainage. An application under Section 106 (connection) under the Water Industry act needs to be agreed and approved by Southern Water before implementing on site.


The Council's Building Control officers/technical staff and the environment agency should be consulted regarding the discharge condition for surface water disposal

Yours sincerely

[REDACTED]

f Developer Services

SOUTHERN WATER

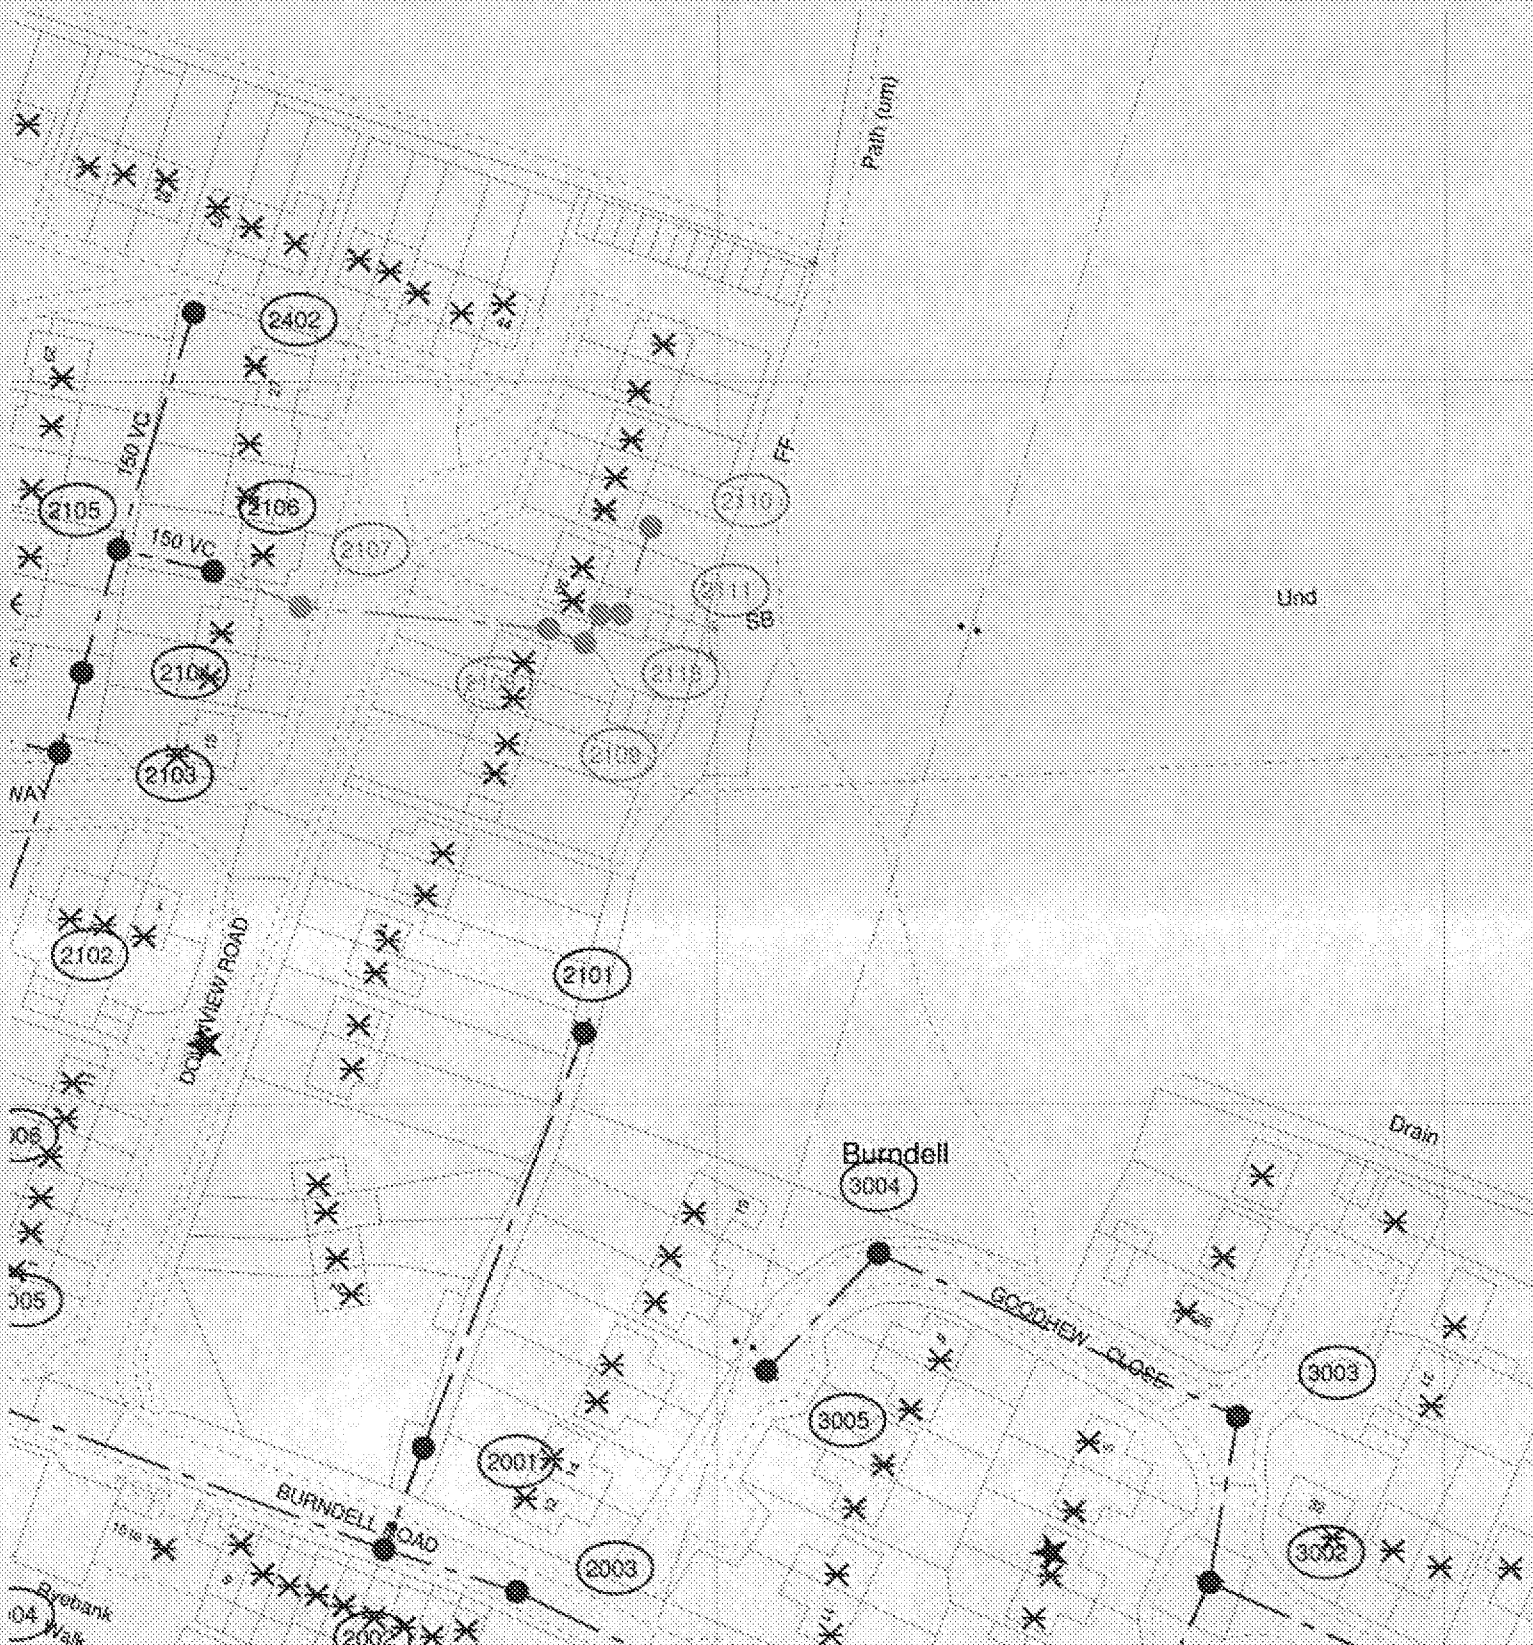

The positions of pipes shown on this plan are believed to be correct, but Southern Water Services Ltd accept no responsibility in the event of inaccuracy. The actual positions should be determined on site.

Based upon Ordnance Survey Digital Data with the permission of the controller of H.M.S.O. Crown Copyright Reserved Licence No. WT 298338

O.S. REF: SU9803SW

Scale: 1:1000

Screen Print

WARNING: B/C pipes are constructed of Horded Asbestos Cement

WARNING: Unknown (UNK) materials may include Bonded Asbestos Cement

 Southern Water

Printed By: Ponnay

Date: 3-4-2015

Southern Water MapGuide Browser

Requested By:

