



This drawing and its contents are the strict copyright of Architectura Design. No reproduction without permission. Do not scale. Written dimensions to be used where given. All dimensions and details to be checked on site. FOR PLANNING PURPOSES ONLY

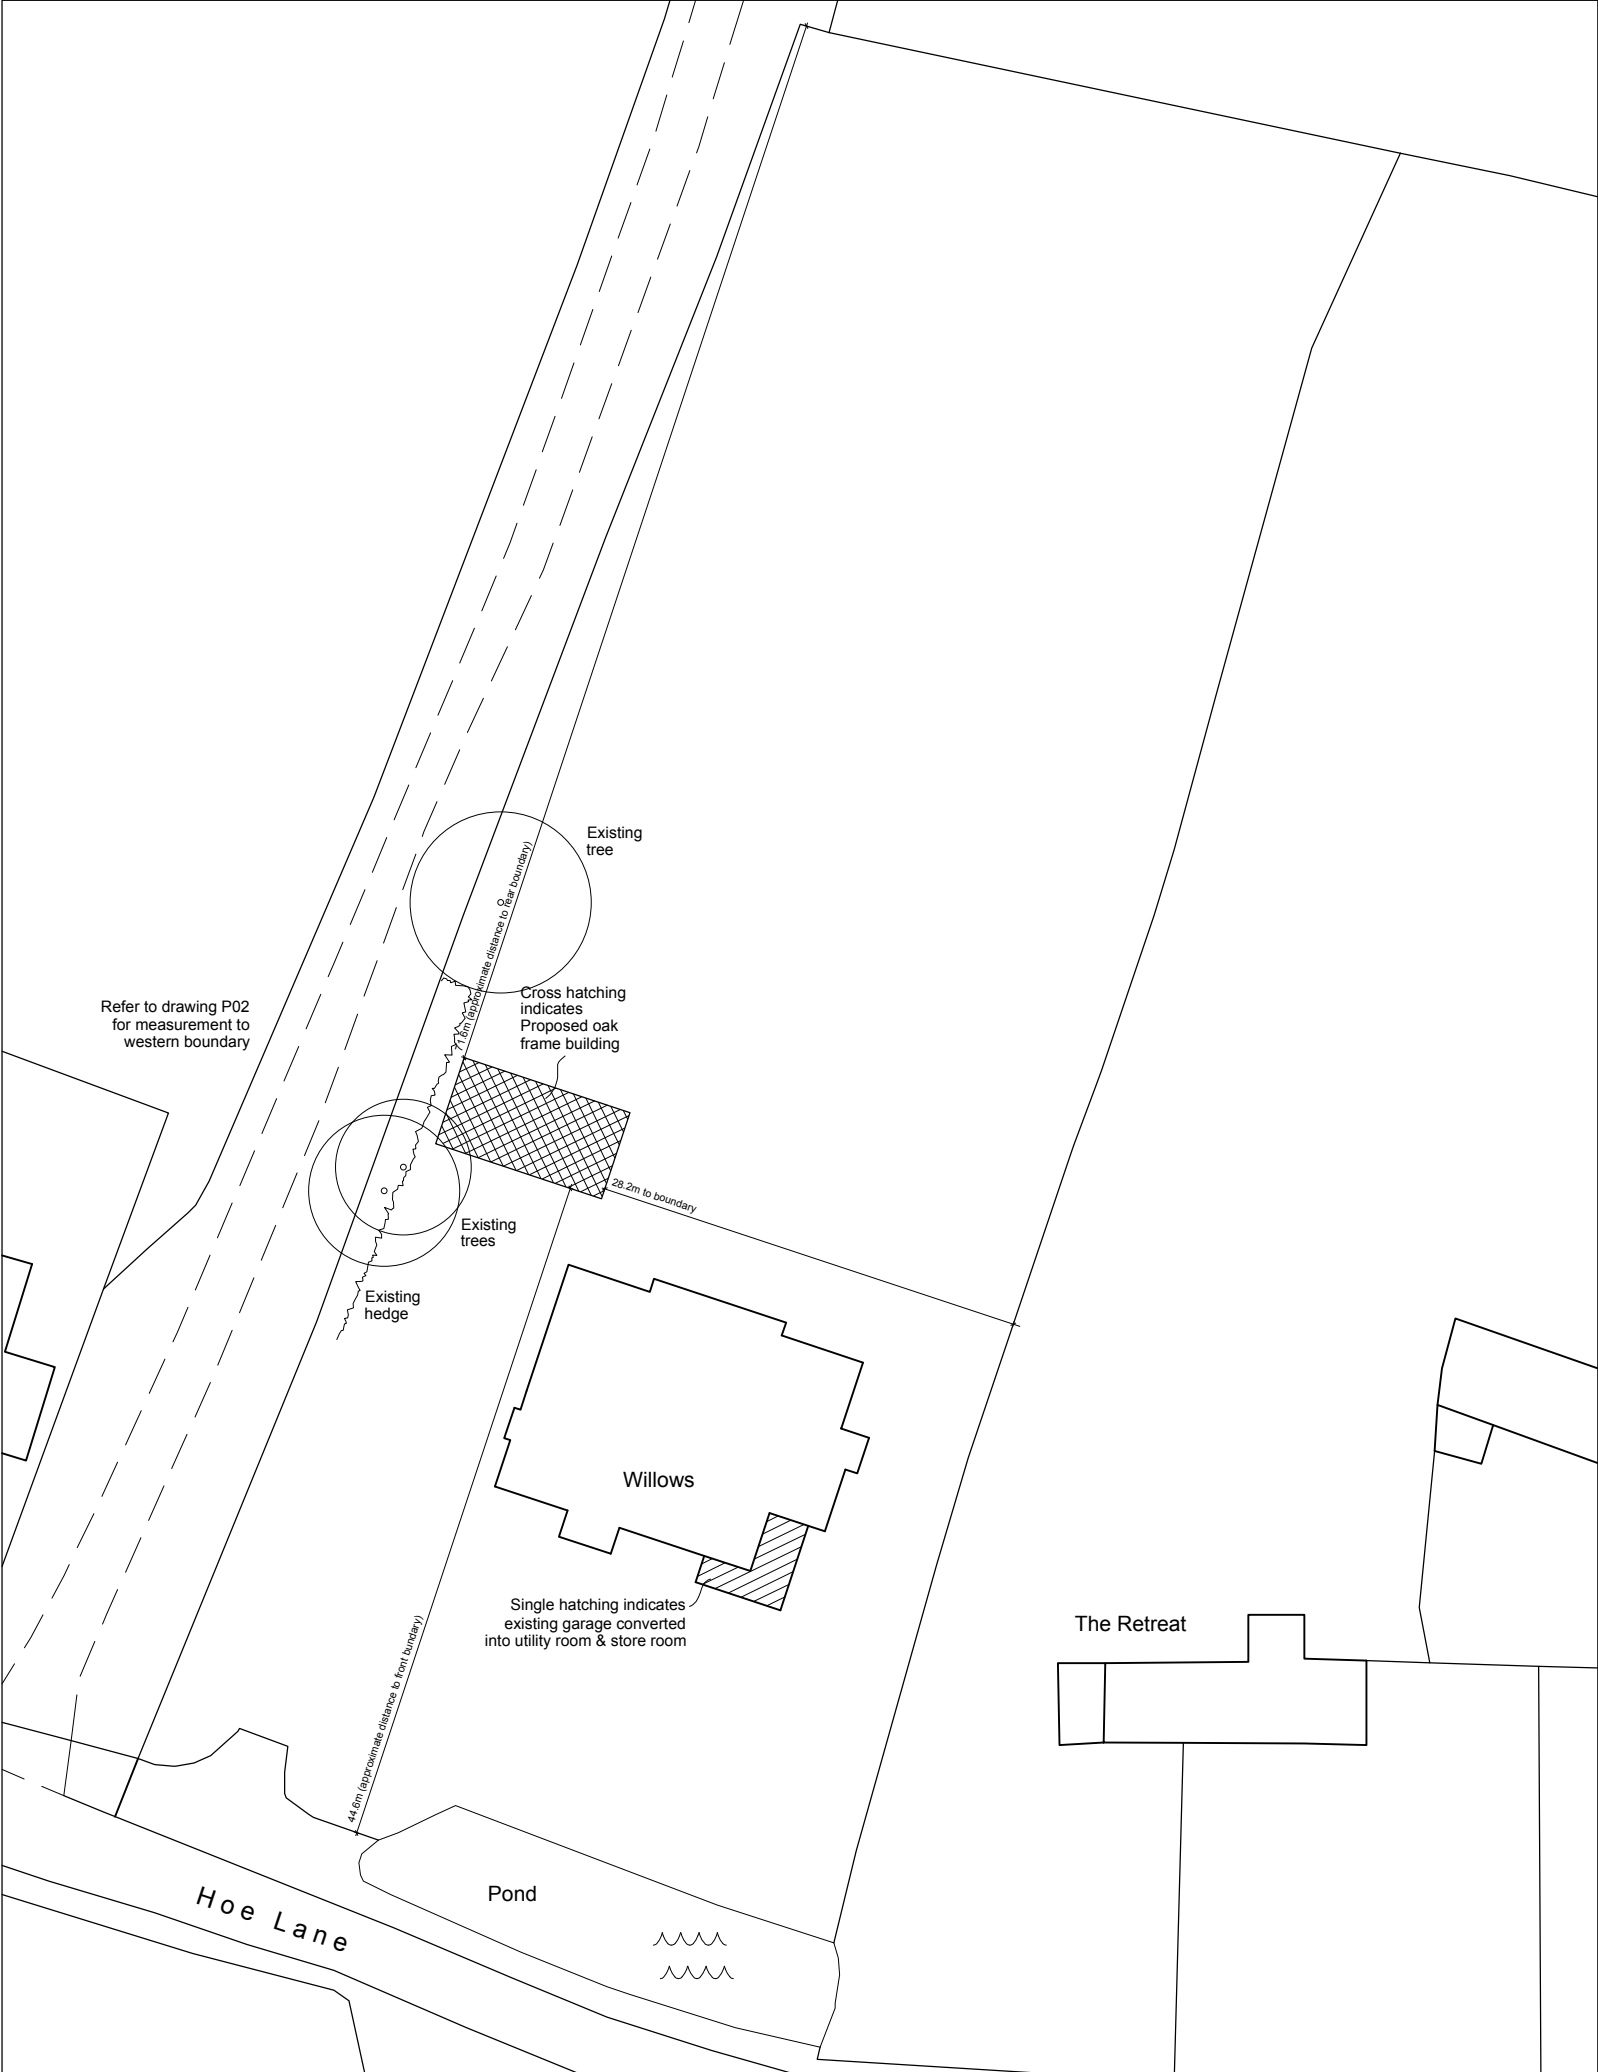


Block Plan
Scale 1 : 5 0 0



0 5 10 metres

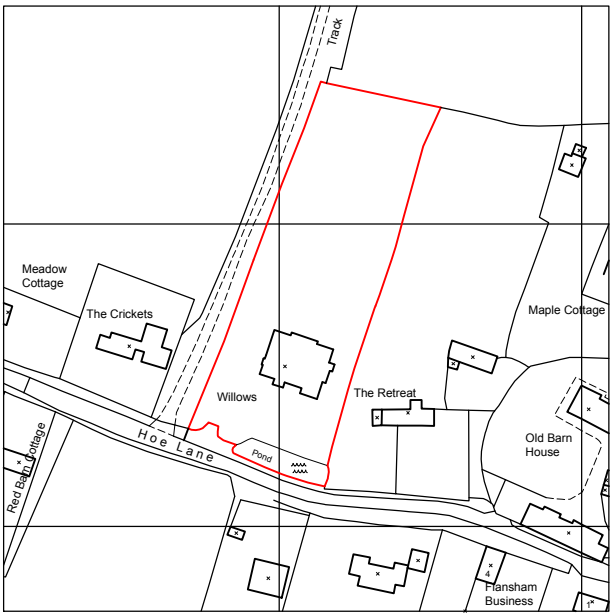

Location Plan
Scale 1 : 2 5 0 0

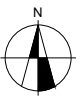

0 10 20 40 metres

©Crown Copyright and database right 2014
Ordnance Survey License: 100048957
Reproduction in whole or part is prohibited
without the prior permission of Ordnance Survey

Architectura
Architectural Design & Drawing Service

Proposed Detached Garage
at Willows, Hoe Lane, Flansham
for Mr and Mrs R Lynes
Drawing P01 April 2018 Scale 1:500 / 1:2500 @ A3
Planning Drawing - Block Plan & Location Plan