






South Elevation

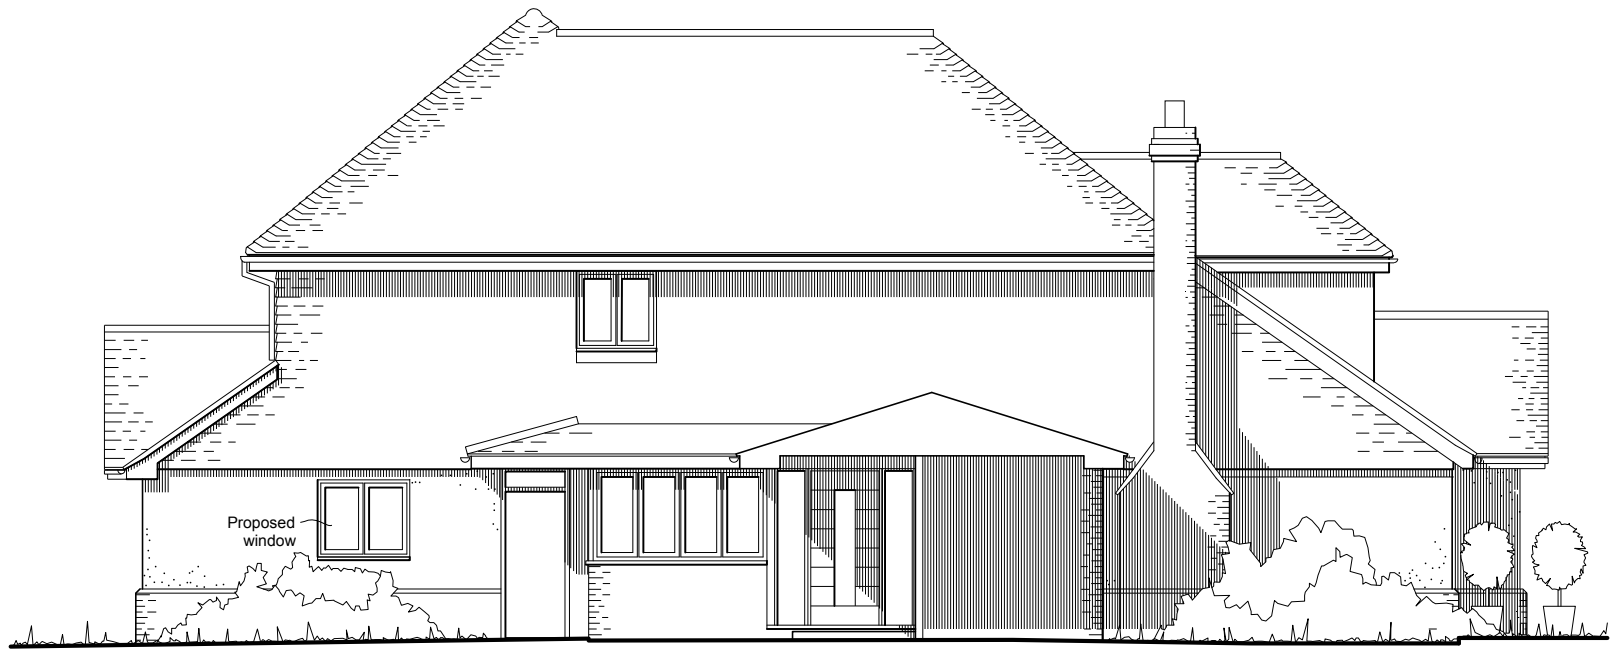


East Elevation

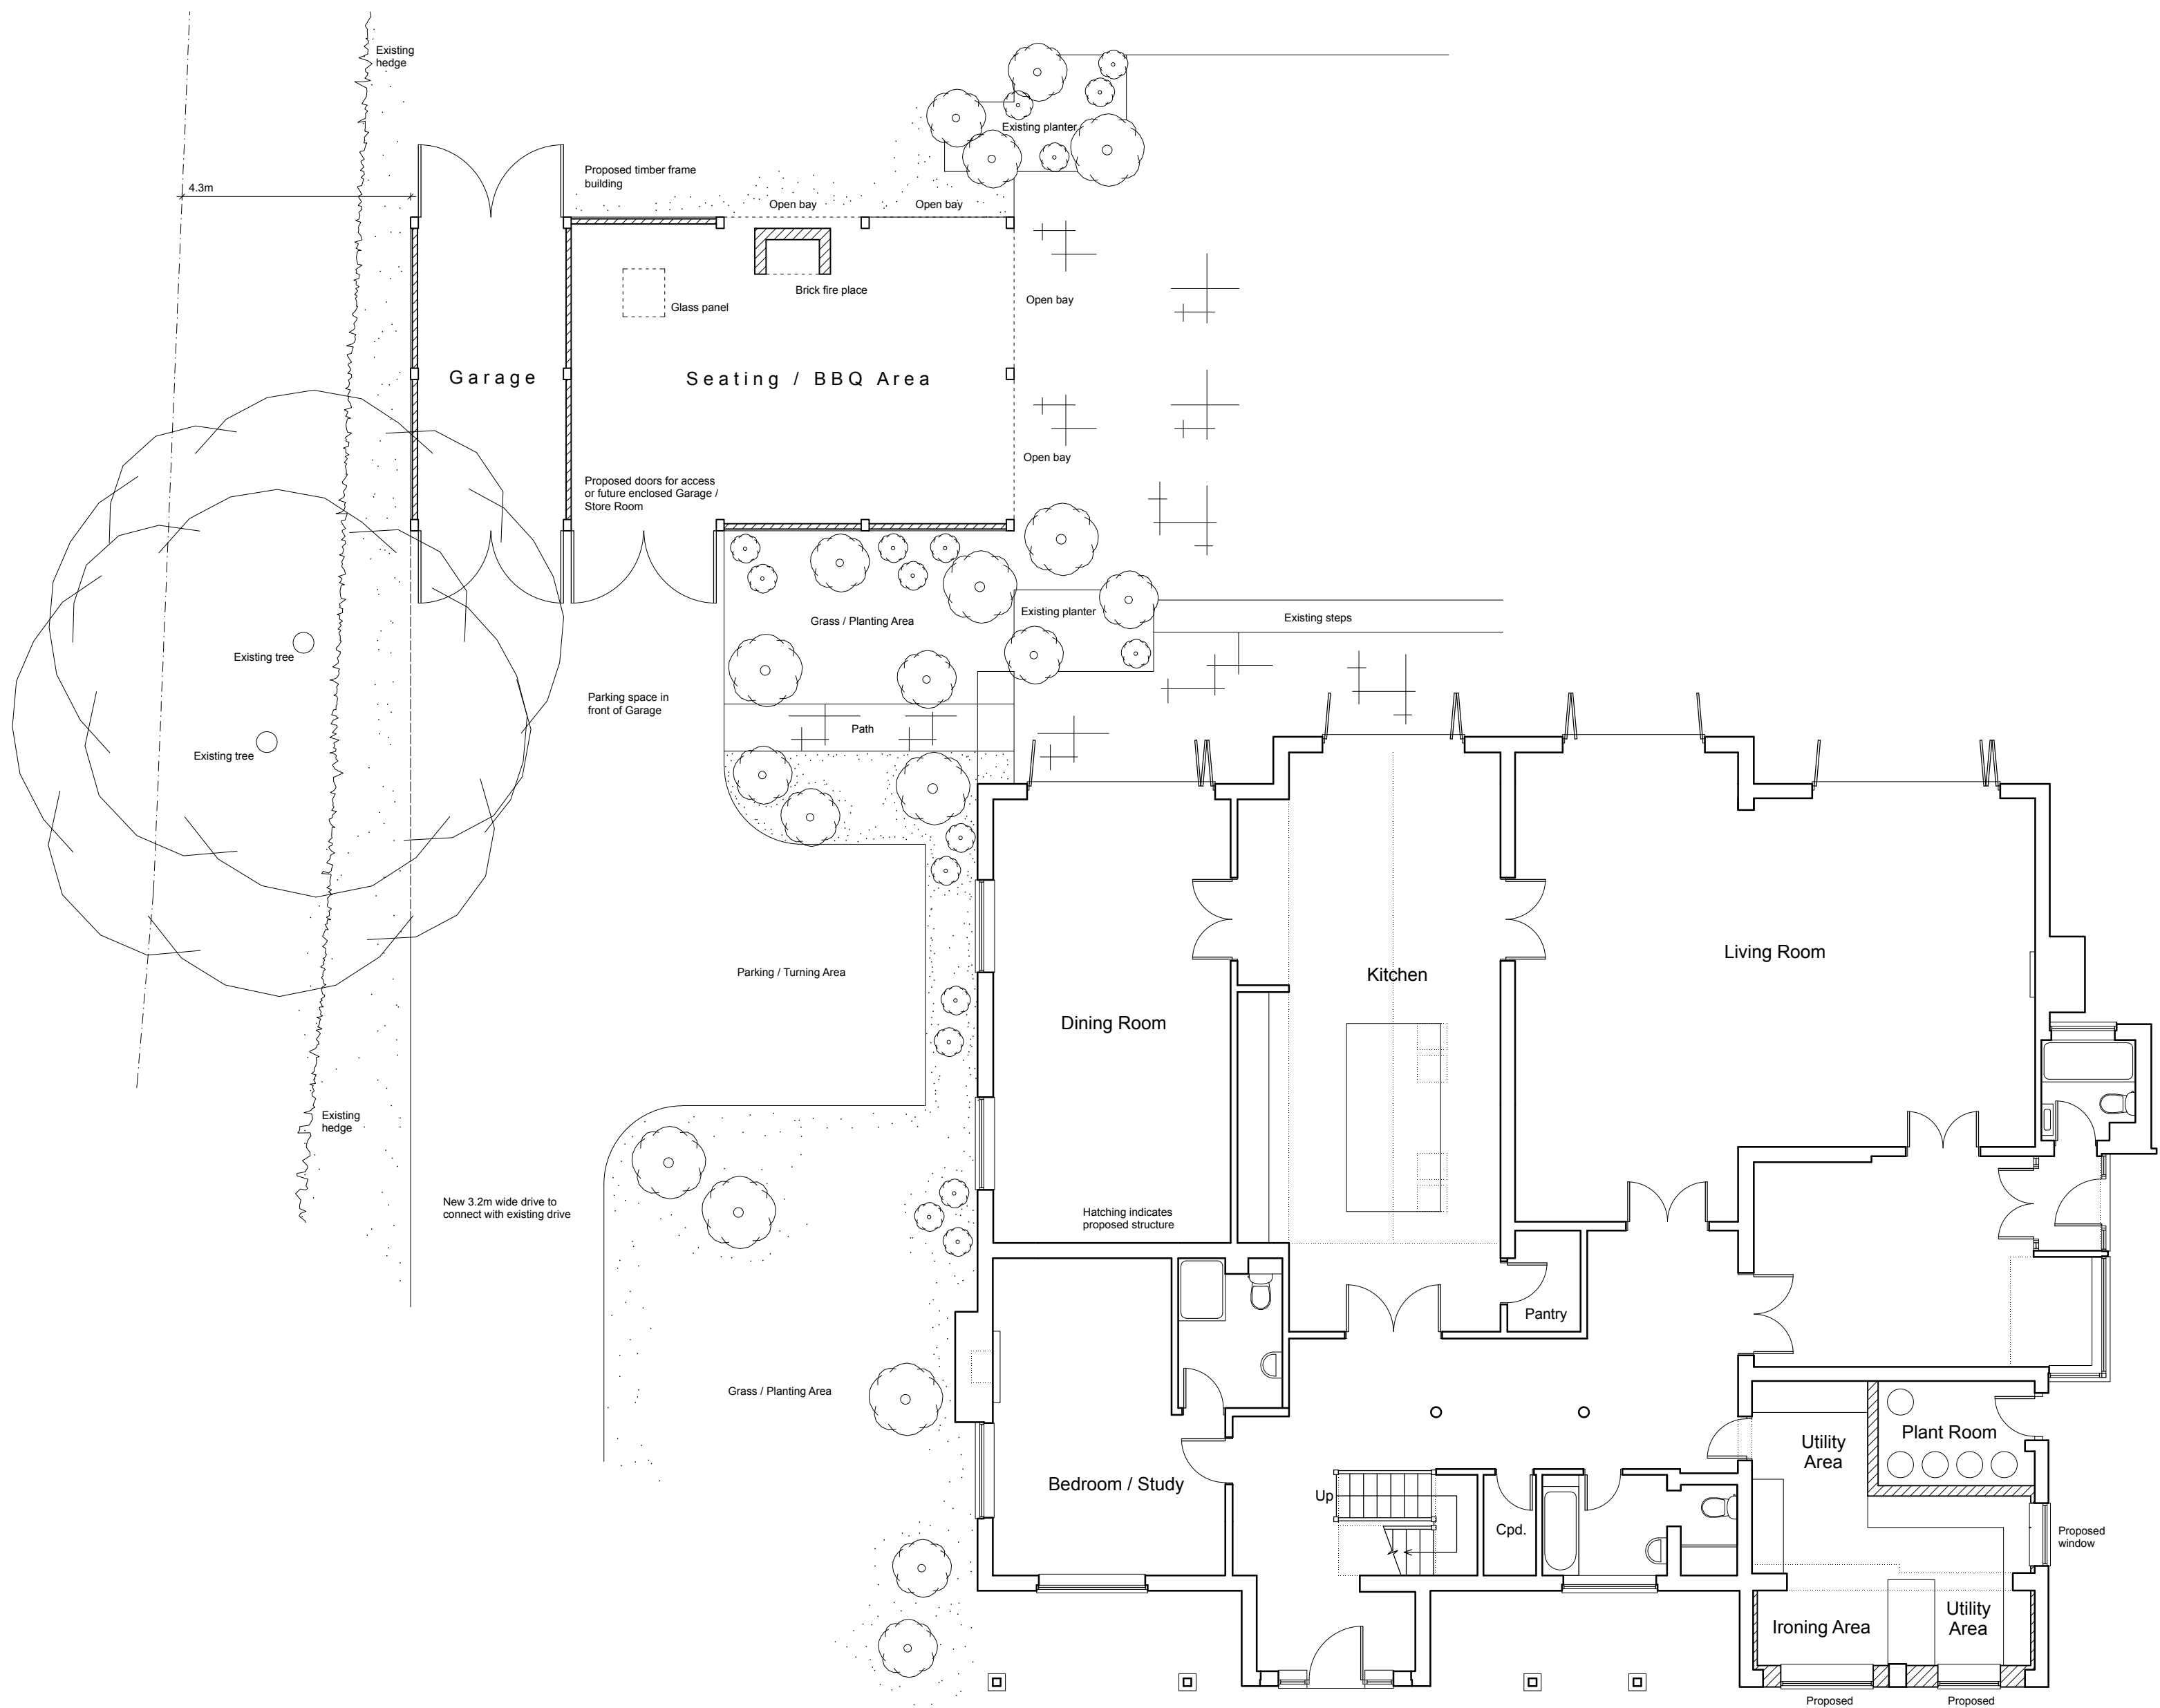


Ground Floor Plan

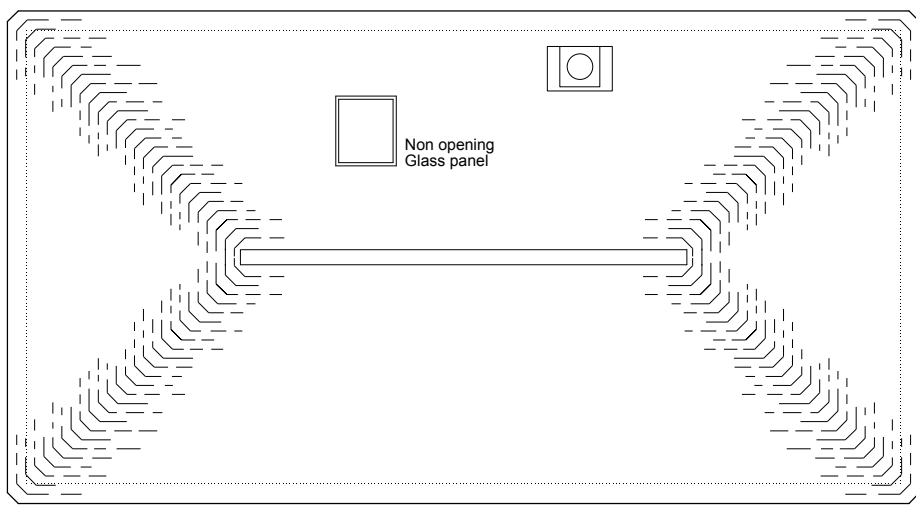


Roof Plan

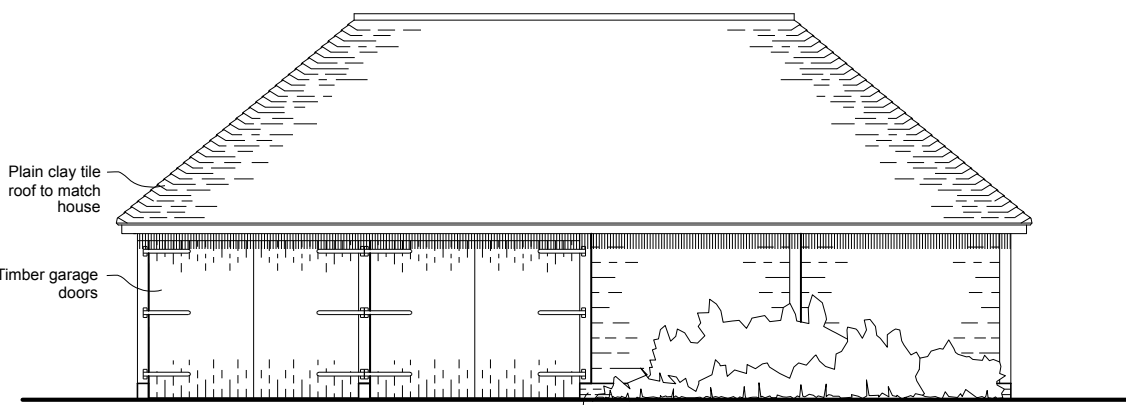


South Elevation

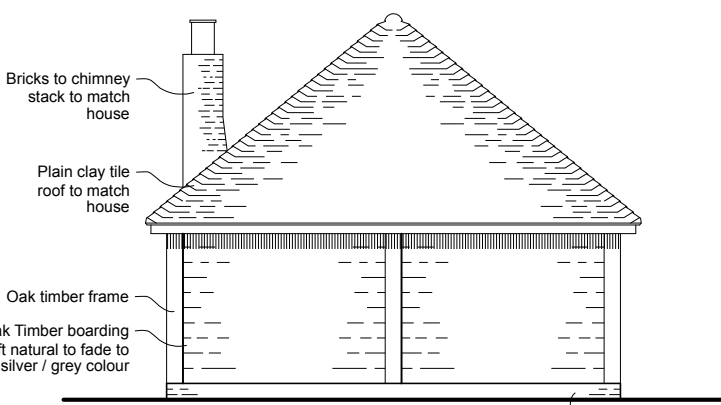

West Elevation

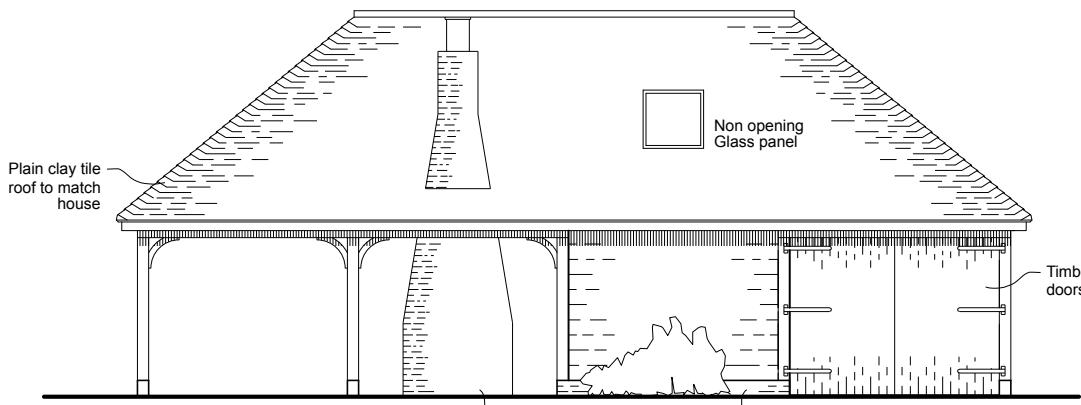

North Elevation

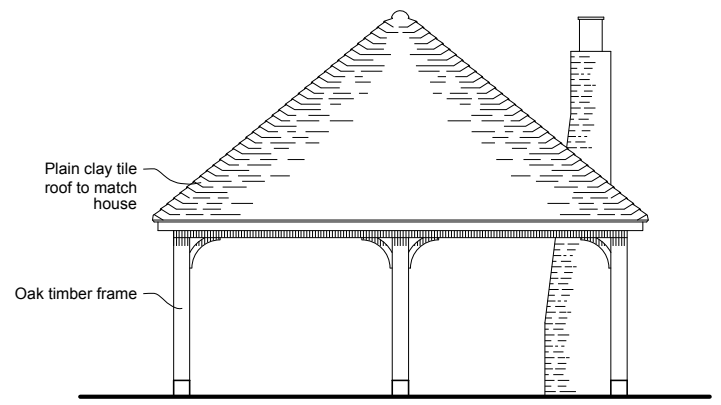

East Elevation