


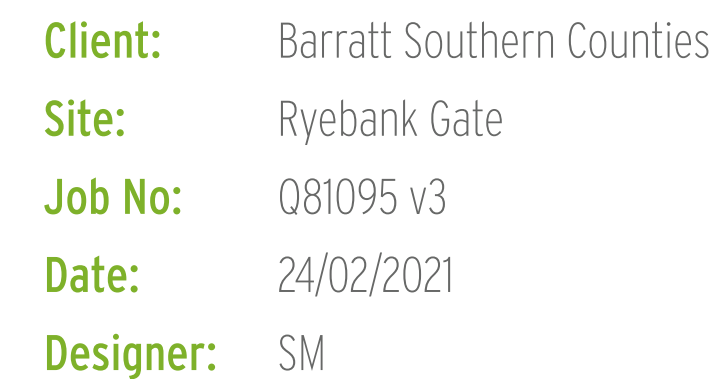

Copyright: The included designs and illustrations are intended solely for, and should only be used by, those to whom this design specification is addressed.
The contents are strictly private and confidential.
Any form of reproduction, dissemination, copying, disclosure, modification or distribution is strictly prohibited without the prior written consent of Eco Signs Ltd (Company Number: 07434951) whose registered address is Eco Signs Ltd, Unit 11 Euroway Industrial Estate, Swindon, Wiltshire SN5 8YW t:01793 230230
e: hello@ecosigns.co.uk w: ecosigns.co.uk

-  BARRATT GREY
C10 M0 Y0 K72
  BARRATT GREEN
C36 M0 Y88 K0

Client: Barratt Southern Counties
Site: Ryebank Gate
Job No: Q80195 v3
Date: 24/02/2021
Designer: SM

Please note: The layout shown is for design purposes only and may not reflect final manufacture colours, all Pantone® references will be matched as closely as possible. By approving this form you agree that you accept this artwork as correct and final. It also signifies that you are happy for us to proceed with the manufacturing of the goods as per this artwork.
We reserve the right to charge an additional cost for any alterations to artwork or finished items requested after we receive approval to proceed.
Charges may be applied for multiple proofs.


Copyright: The included designs and illustrations are intended solely for, and should only be used by, those to whom this design specification is addressed. The contents are strictly private and confidential.
Any form of reproduction, dissemination, copying, disclosure, modification or distribution is strictly prohibited without the prior written consent of Eco Signs Ltd (Company Number: 07434195) whose registered address is Eco Signs Ltd, Unit 11 Euroway Industrial Estate, Swindon, Wiltshire SN5 8YW t:01793 230230 e:hello@ecosigns.co.uk w: ecosigns.co.uk

Visual only approximate scale, final position to be confirmed before installation.


BARRATT GREY
C10 MO YO K72

BARRATT GREEN
C36 MO Y88 KO

Barratt Static Banner
Barratt Logo
Flags - 600mm x 2200mm

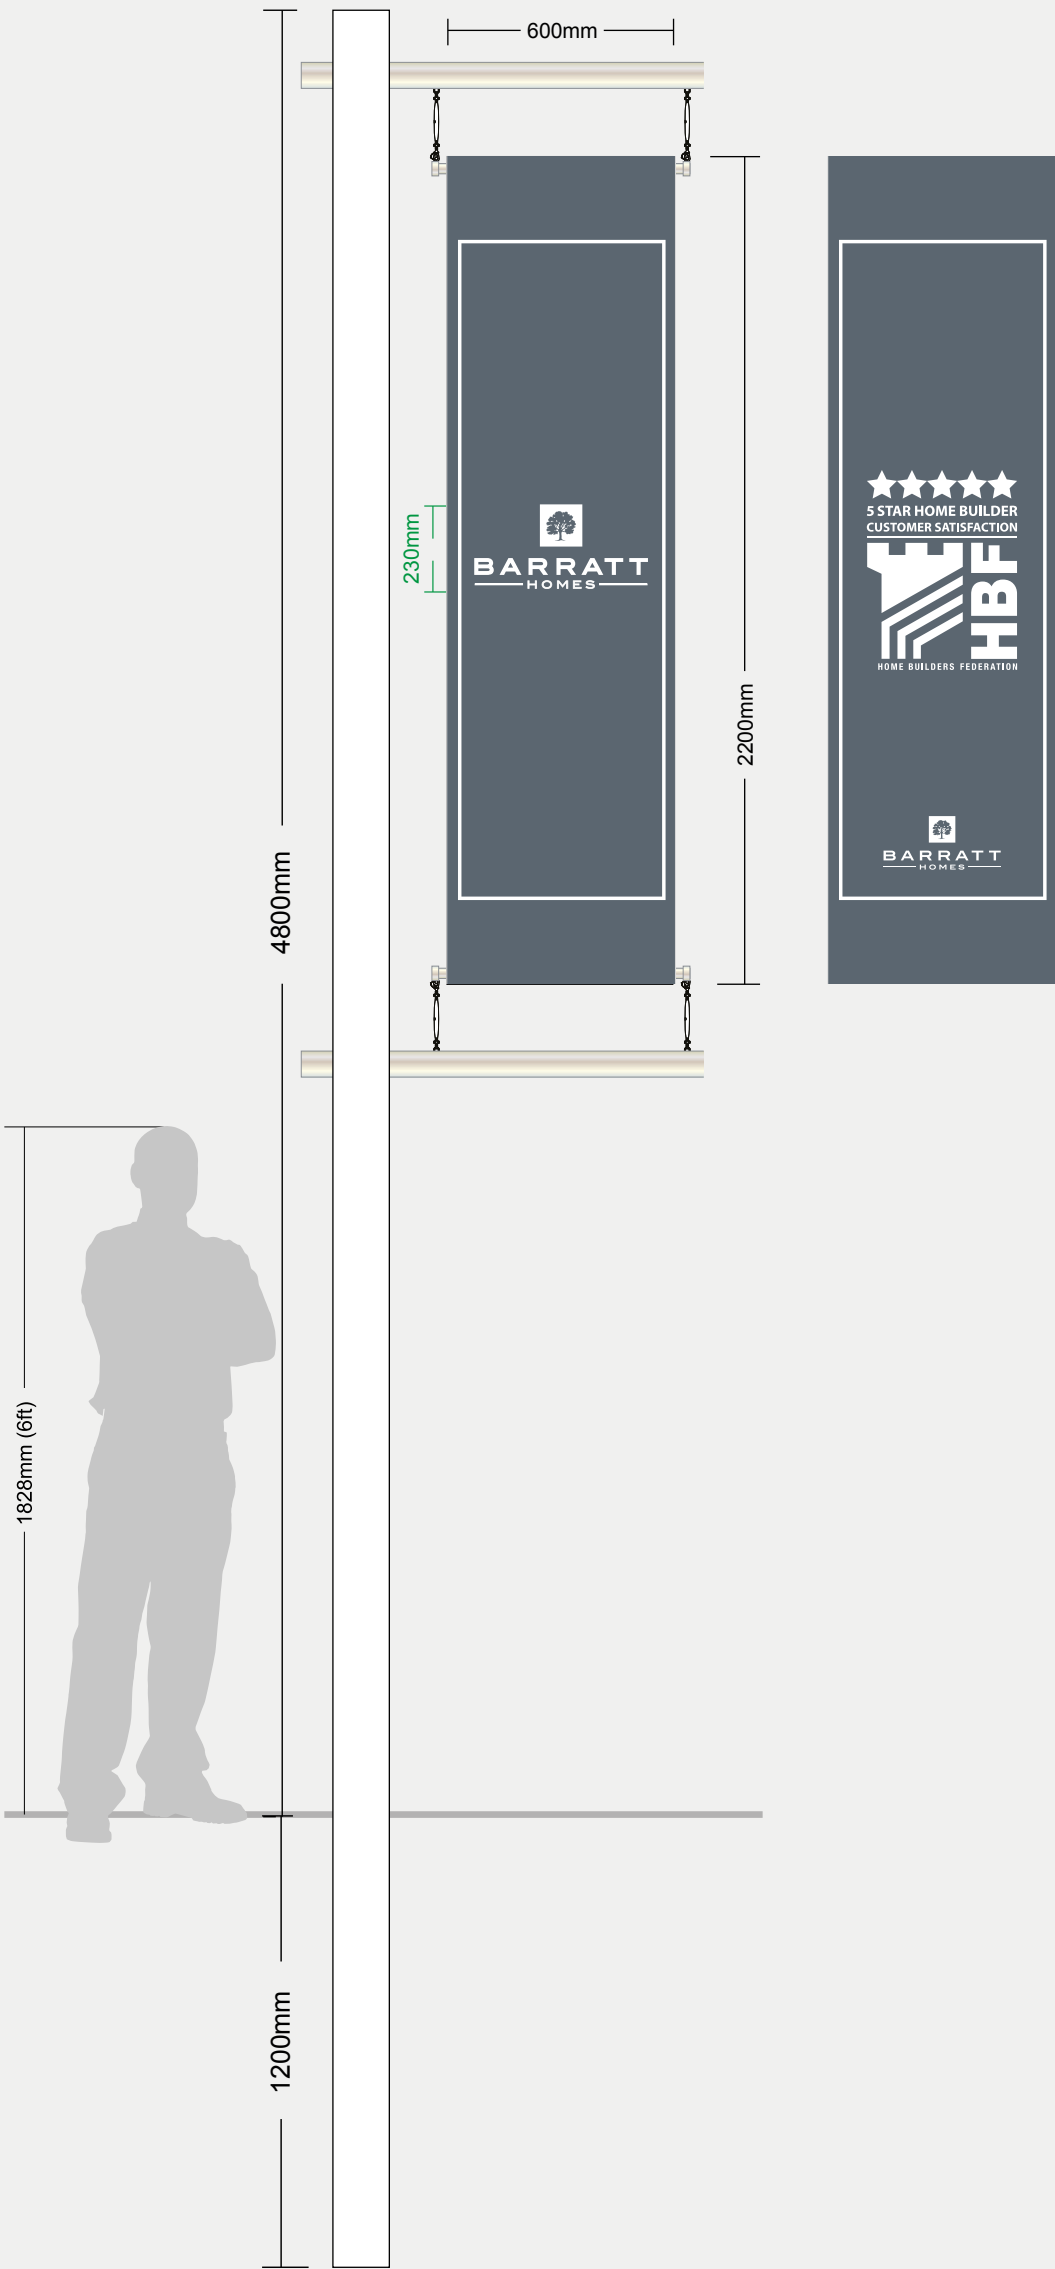

Barratt Static Banner Flag Sign
White Square Aluminium Post
6000mm x 150mm x 150mm

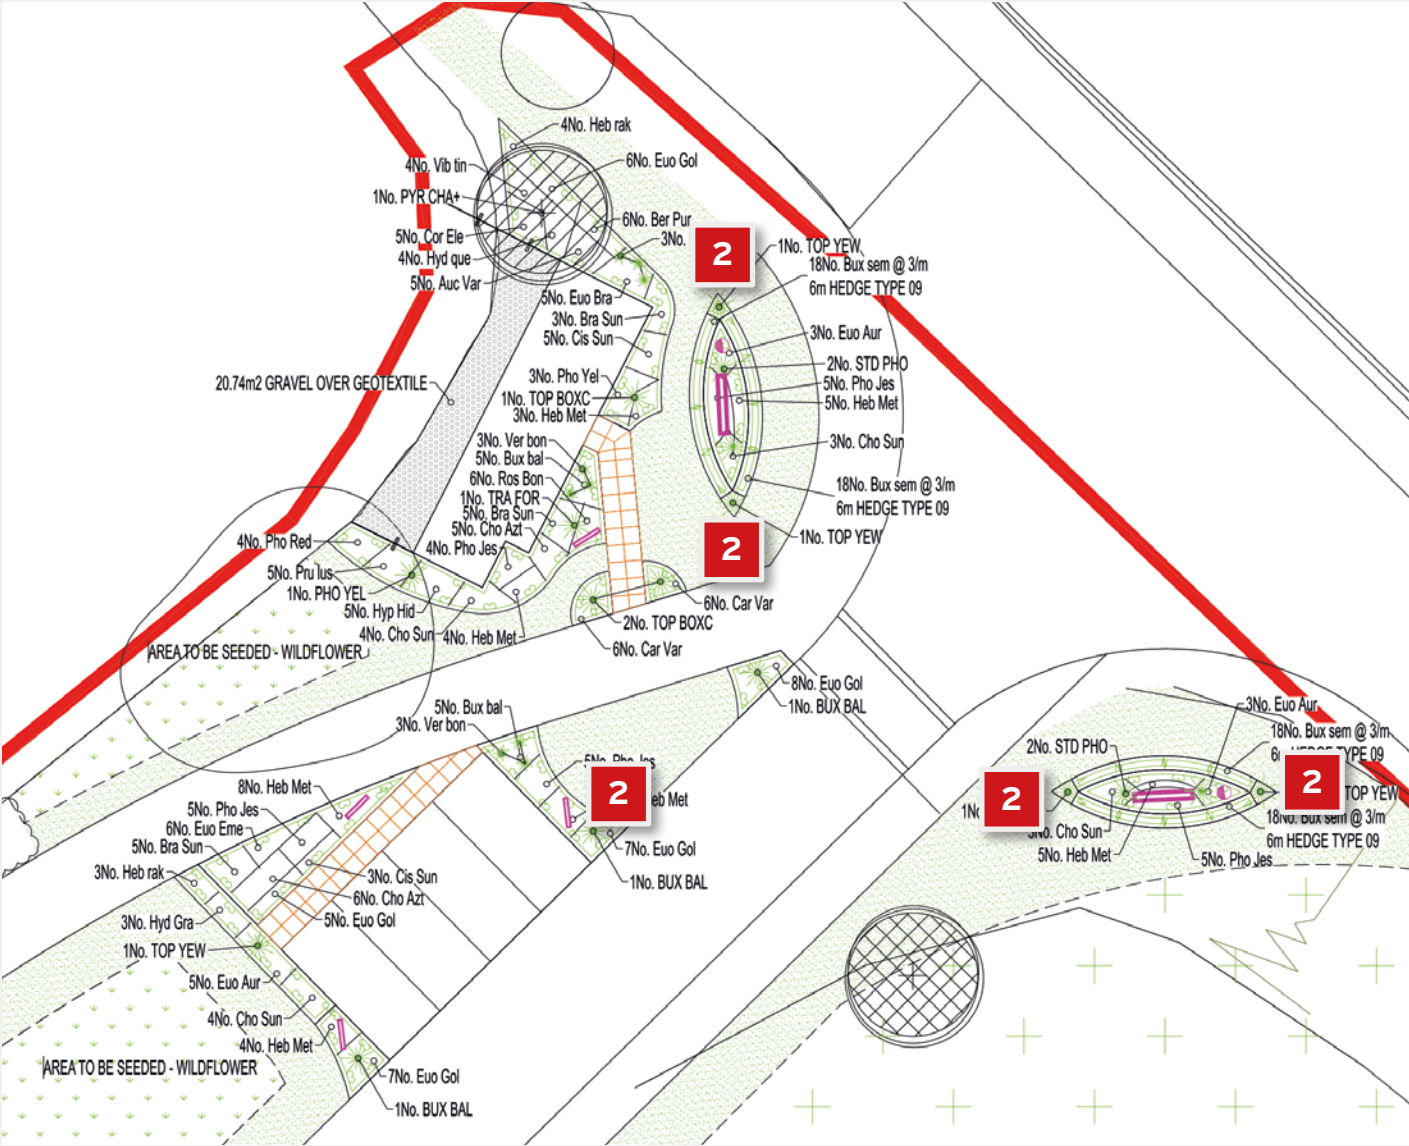



Item 2 - Quantity 5
STATIC BANNER FLAG POLE COMPLETE WITH DOUBLE SIDED FLAG

Banner Flag - four to be the Standard Barratt grey flag and one to be the grey 5 star flag.
To be fitted as per the plan.

2 positioned each side of the two totems either side of the entrance, and one just before the visitor car park

Double Sided - Fixed arms with tensioners For Premium developments

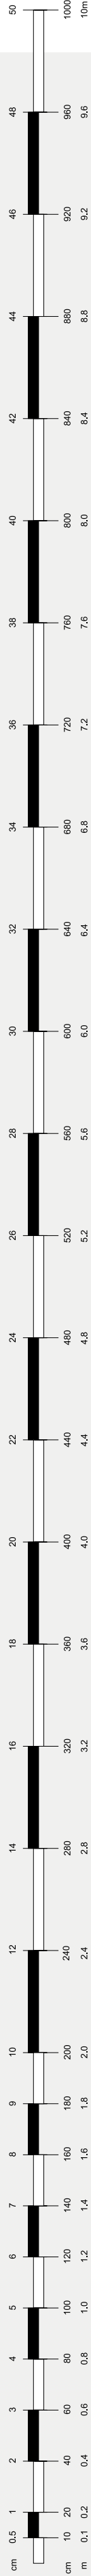

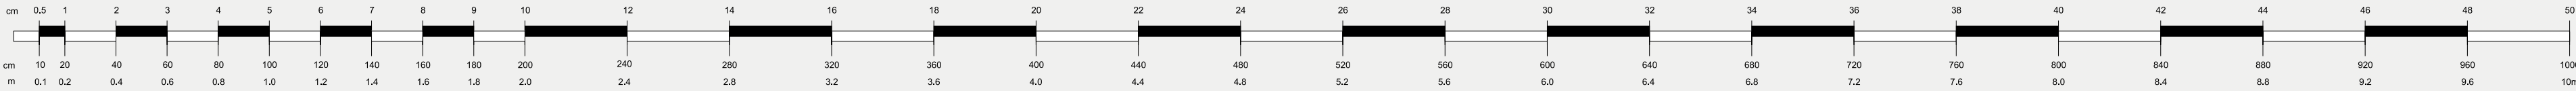

BARRATT GREY
C10 M0 Y0 K72

BARRATT GREEN
C36 M0 Y88 K0

FRONT

BACK

106mm

RYEBANK GATE
YAPTON

BOOK YOUR FACE TO FACE APPOINTMENT

IMAGE FOR LOCATION ONLY
(TBC)




BARRATT
HOMES

A DEVELOPMENT OF 1, 2, 3 AND 4
BEDROOM QUALITY HOMES

barratthomes.co.uk
0333 355 8498

1500mm

RYEBANK GATE
YAPTON




THANK YOU
FOR VISITING


BARRATT
HOMES

barratthomes.co.uk
0333 355 8498

140mm

1500mm

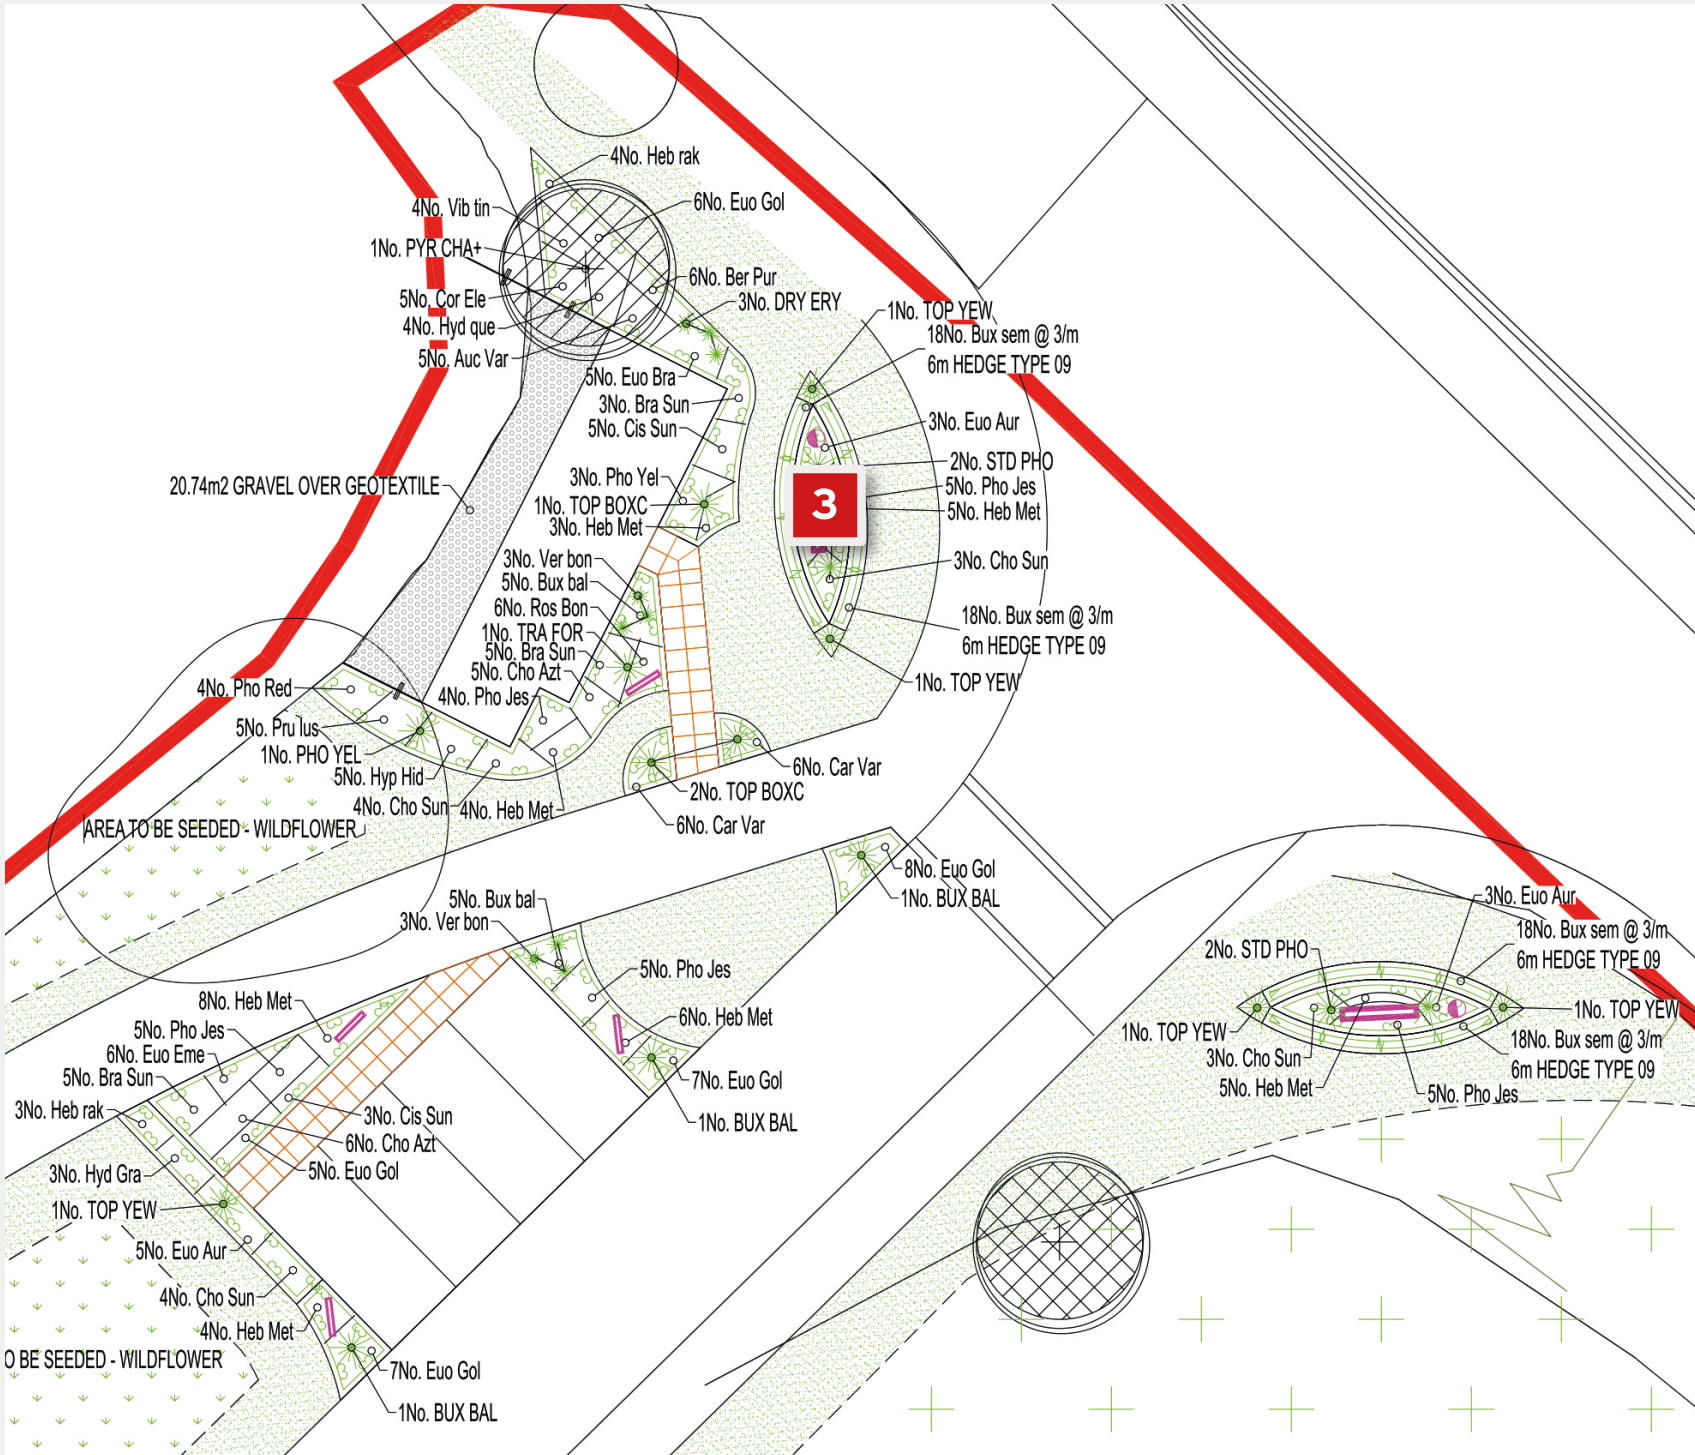


Item 3 - Quantity 1

“Premium” Barratt MAIN SIGN TOTEM (DOUBLE SIDED)



Prefabricated folded aluminium panel

DIRECT DIGITAL PRINT


1500mm x 4000mm

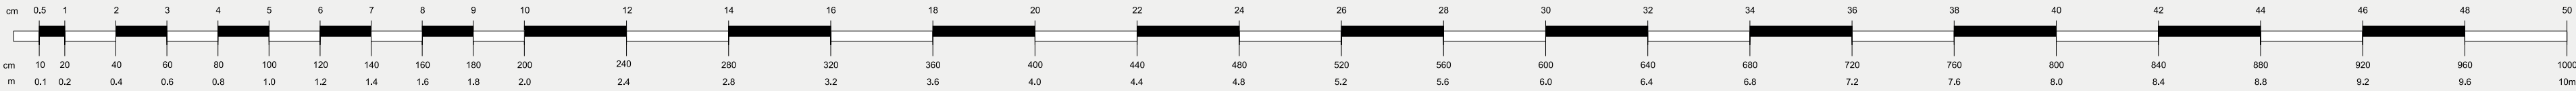

Item 4 - Quantity 1
“Premium” Barratt Bespoke SECONDARY SIGN TOTEM (DOUBLE SIDED)
Prefabricated folded aluminium panel
DIRECT DIGITAL PRINT
900mm x 1200mm

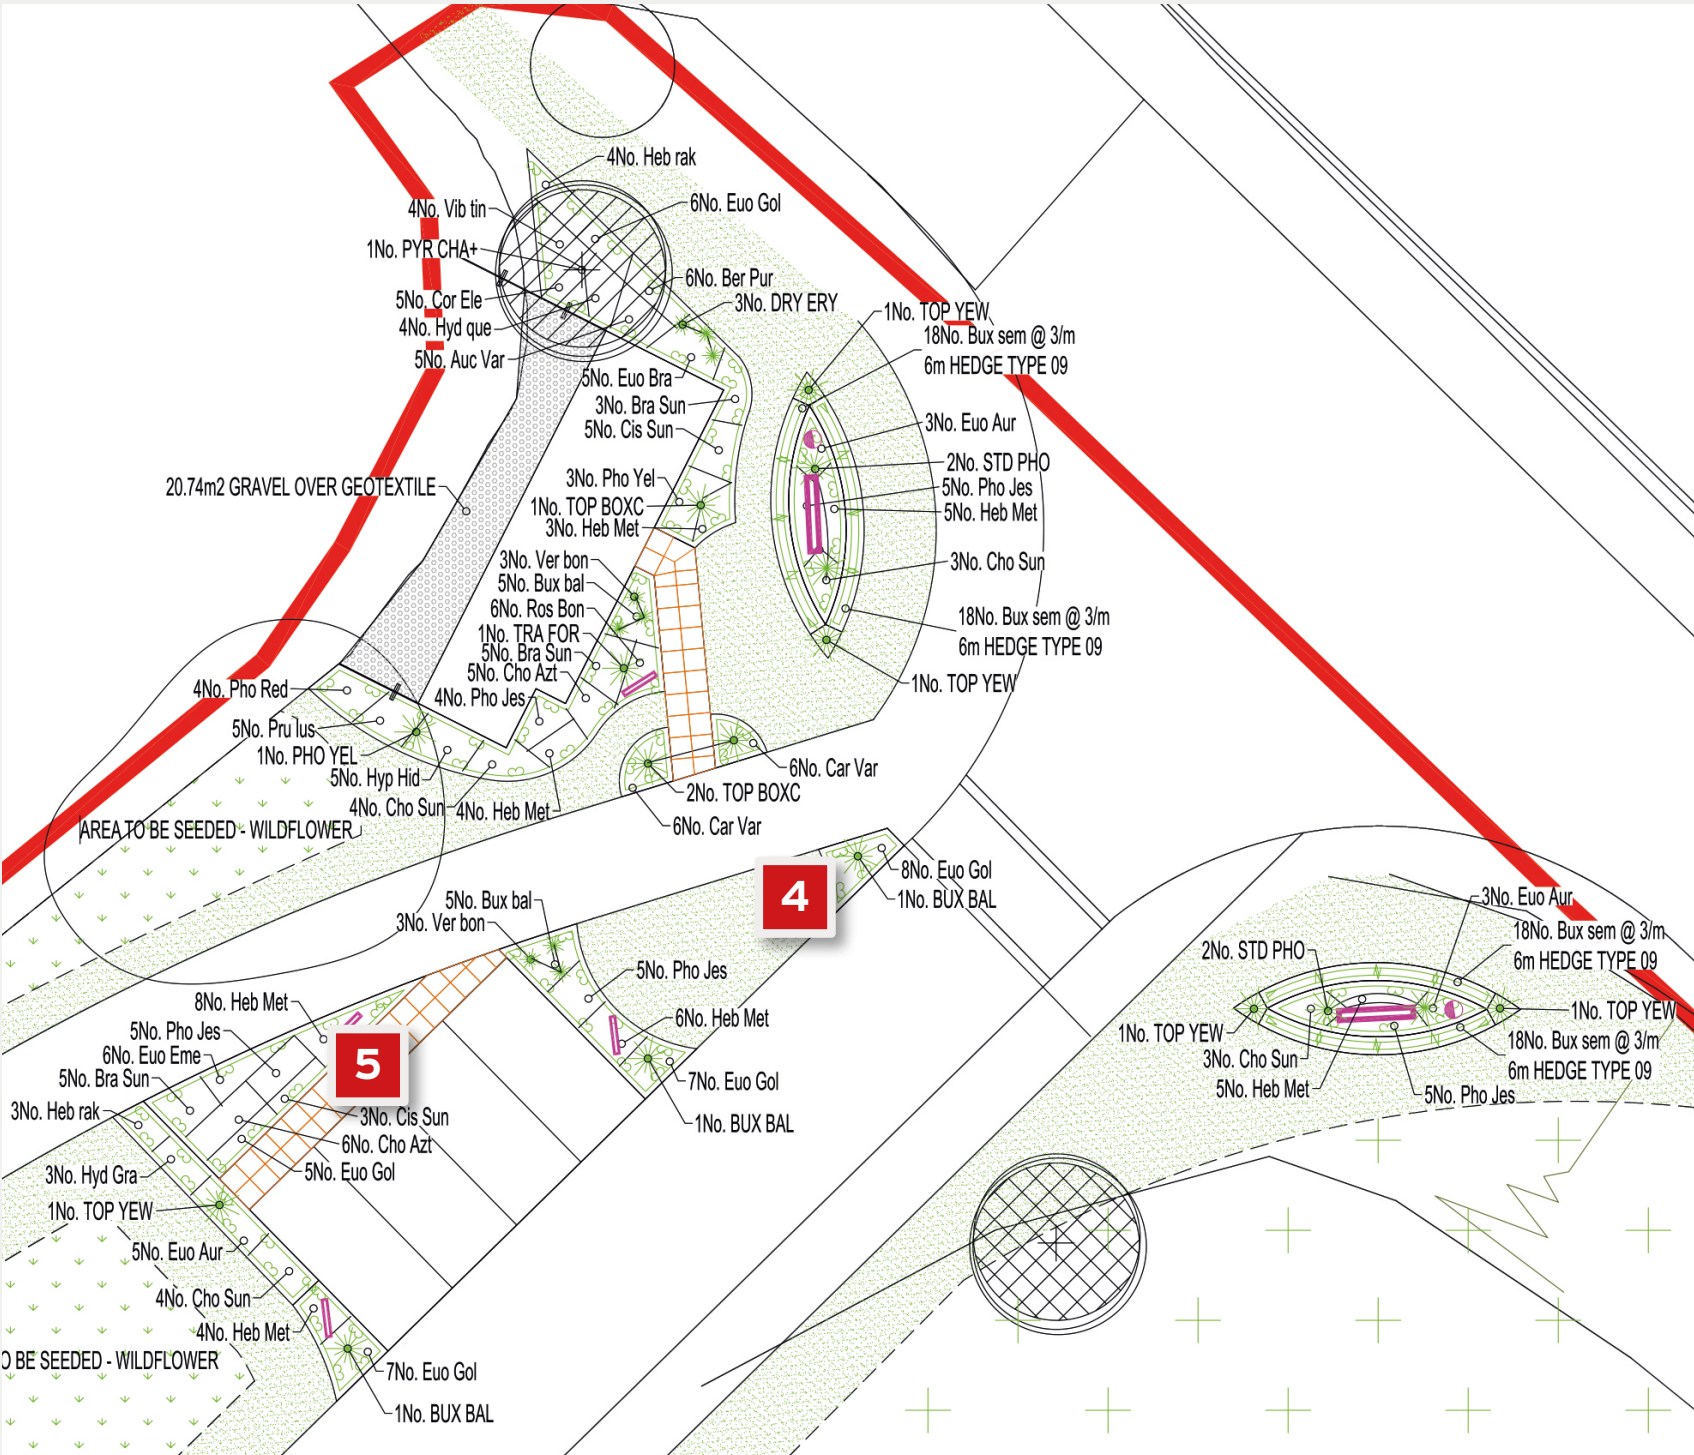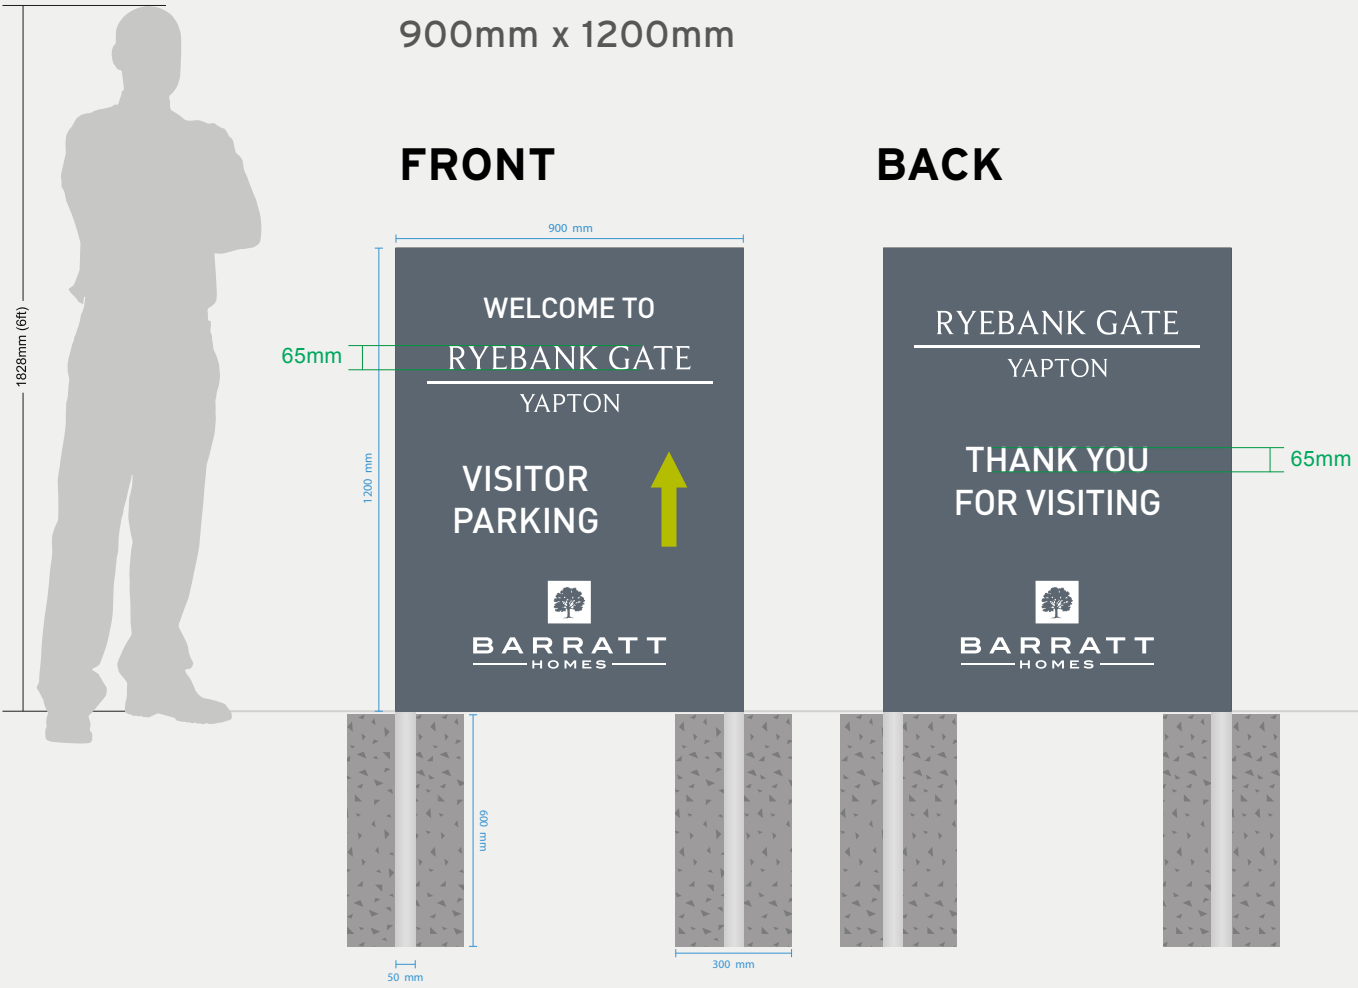

Item 5 - quantity 1
Secondary sign medium (double sided)
Prefabricated folded aluminium panel
DIRECT DIGITAL PRINT
Complete with standard 2.5m posts
1000mm x 1285mm

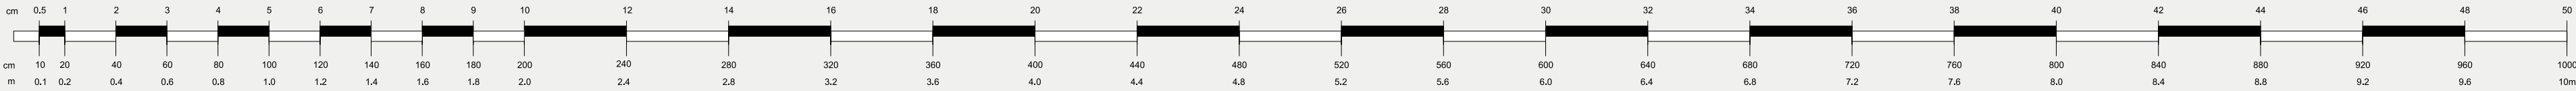

Item 6 - quantity 1

Secondary sign standard (double sided)

Prefabricated folded aluminium panel

DIRECT DIGITAL PRINT

Complete with standard 1.8m posts

900mm x 600mm

1828mm (6ft)

600 mm

900 mm

66mm

VISITOR PARKING

→

BARRATT HOMES

←

VISITOR PARKING

BARRATT HOMES

Item 7 - quantity 1

Secondary sign standard (double sided)

Prefabricated folded aluminium panel

DIRECT DIGITAL PRINT

Complete with standard 1.8m posts

900mm x 600mm

65mm

900 mm

600 mm

42mm

SALES CENTRE

THIS WAY →

BARRATT HOMES

BARRATT HOMES

Item 8 - quantity 1

Secondary sign standard (double sided)

Prefabricated folded aluminium panel

DIRECT DIGITAL PRINT

Complete with standard 1.8m posts

900mm x 600mm

46mm

900 mm

600 mm

66mm

→

PLEASE REVERSE PARK

BARRATT HOMES

ASK ABOUT
HELP TO BUY

BARRATT HOMES

Item 9 - quantity 1

Secondary sign standard (double sided)

Prefabricated folded aluminium panel

DIRECT DIGITAL PRINT

Complete with standard 1.8m posts

900mm x 600mm

52mm

900 mm

600 mm

40mm

WE RUN AN
APPOINTMENT ONLY
SERVICE

HOWEVER IF YOU DON'T HAVE AN APPOINTMENT
JUST RING THE DOORBELL
AND WE'LL BE HAPPY TO HELP

BARRATT HOMES

SETTING THE 5 STAR STANDARD,
11 YEARS IN A ROW

BARRATT HOMES

Item 10 - quantity 1

Secondary sign standard (double sided)

Prefabricated folded aluminium panel

DIRECT DIGITAL PRINT

Complete with standard 1.8m posts

900mm x 600mm

52mm

900 mm

600 mm

66mm

WELCOME TO
RYEBANK GATE
YAPTON

BARRATT HOMES

THANK YOU
FOR VISITING

BARRATT HOMES

Item 11 - quantity 1

Secondary sign standard (double sided)

Prefabricated folded aluminium panel

DIRECT DIGITAL PRINT

Complete with standard 1.8m posts

900mm x 600mm

40mm

900 mm

600 mm

66mm

SETTING THE 5 STAR STANDARD,
11 YEARS IN A ROW

BARRATT HOMES

SETTING THE 5 STAR STANDARD,
11 YEARS IN A ROW

BARRATT HOMES

***PHOTO – TYPICAL INSTALLATION ***

BARRATT GREY
C10 M0 Y0 K72

BARRATT GREEN
C36 M0 Y88 K0

ARUN DISTRICT COUNCIL Y131/21/PL

Designer: SM

Date: 24/02/2021

Job No: 081095 v3

Site: Ryebank Gate


Client: Barratt Southern Counties

© Eco Signs 2019

***VISUALS ONLY NOT TO SCALE ***




Item 12 - Quantity 1
Barratt sales negotiator clock
Double-sided foamex with internal
spinning selector
X2 clear sucker fixings
220mm x 210mm

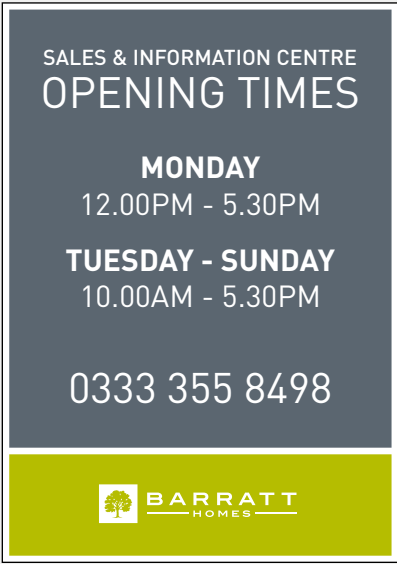

Item 18 - Quantity 1
Covid - A4 Window Vinyl - Divisional Contact Details
Covid A4 external window graphic to display the
divisional contact number



Item 19 - Quantity 4
Covid - Screen logos
Covid - Vinyl Barratt logos for the inetrnal acrylic screens

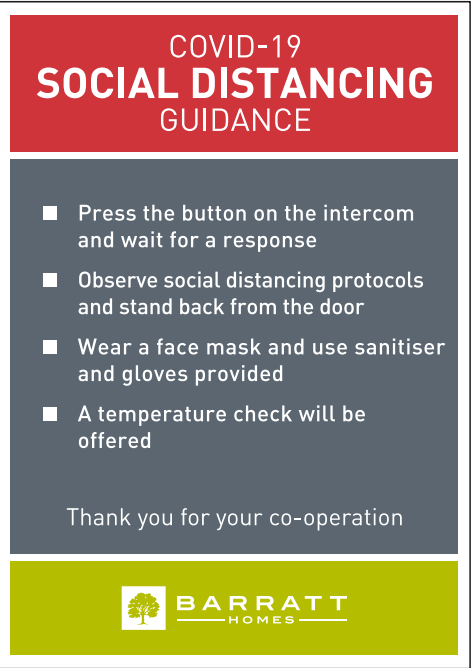

Item 13 - Quantity 1
Covid A3 option (A) - Window Poster
(Oct 2020)
Digital printed full colour A3 vinyl cut/
adhesive poster
Covid A3 poster - Sales Centre
instructions which is option B from the
latest October COVID update.




Item 14 - Quantity 2
Covid - A4 acrylic poster/leaflet holder
Covid A4 folded acrylic holders
For inside, Sales Centre & Show homes

Item 15 - Quantity 2
Covid - A4 posters for acrylic holders



Item 16 - Quantity 1
Covid - Large A2 Poster A frame stand (external)
Covid A2 aluminium poster frame with plastic covers to
protect the posters. These are usually displayed outside
the Sales Centre/Show homes.

Item 17 - Quantity 2
Covid - Large A2 Posters
Covid A2 posters bespoke cut to size

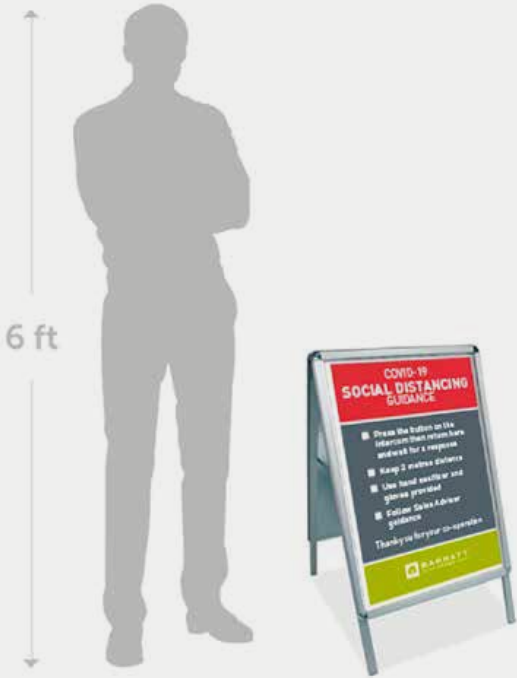

Item 20 - Quantity 1
COVID We're open - Shield Curve Swing Sign
Panel & Base (Option B)