


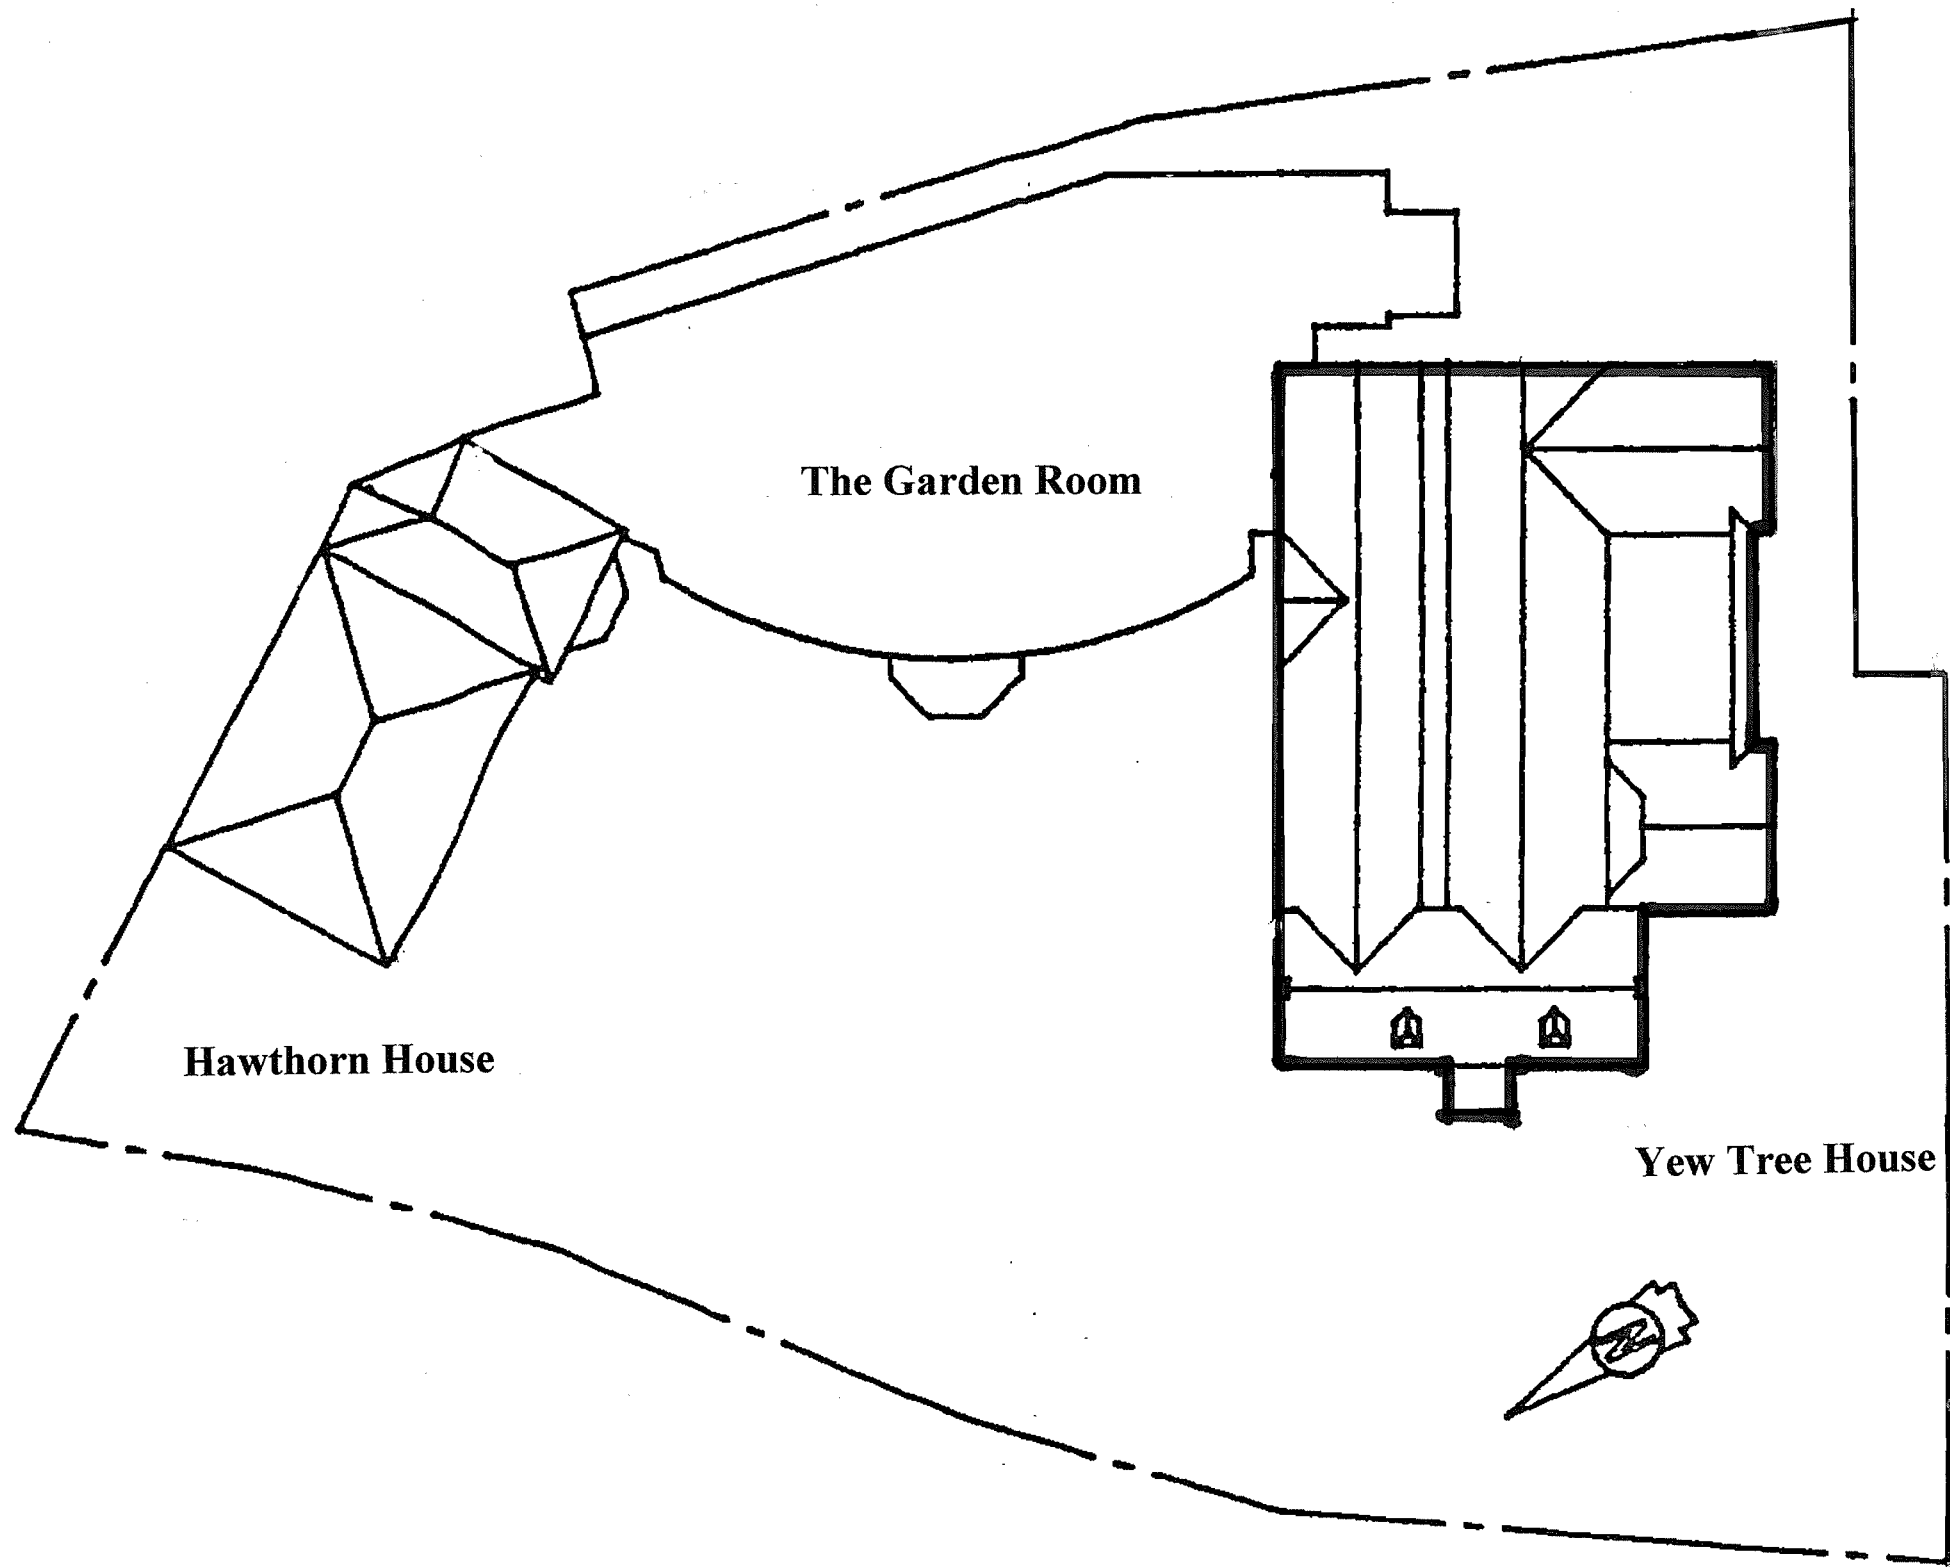

SITE PLAN
1:250

Notes:

DO NOT SCALE
- except for planning purposes -

Rev.	Date	Description

Project	Yew Tree House, North End Road, Yapton		
Title	Site Plan		
Scale	1:250 @ A3	Job No	104.12
Drawn	RJR	Dwg	P.02.003
Date	01.03.12	Rev	

THE CONSTRUCTION MANAGEMENT CO.
Stoney Brook Farm, Eastergate Lane, Walberton,
West Sussex, BN18 0BA
Tel/Fax: 01243 - 544 244 E-mail: info@cmc-1.co.uk